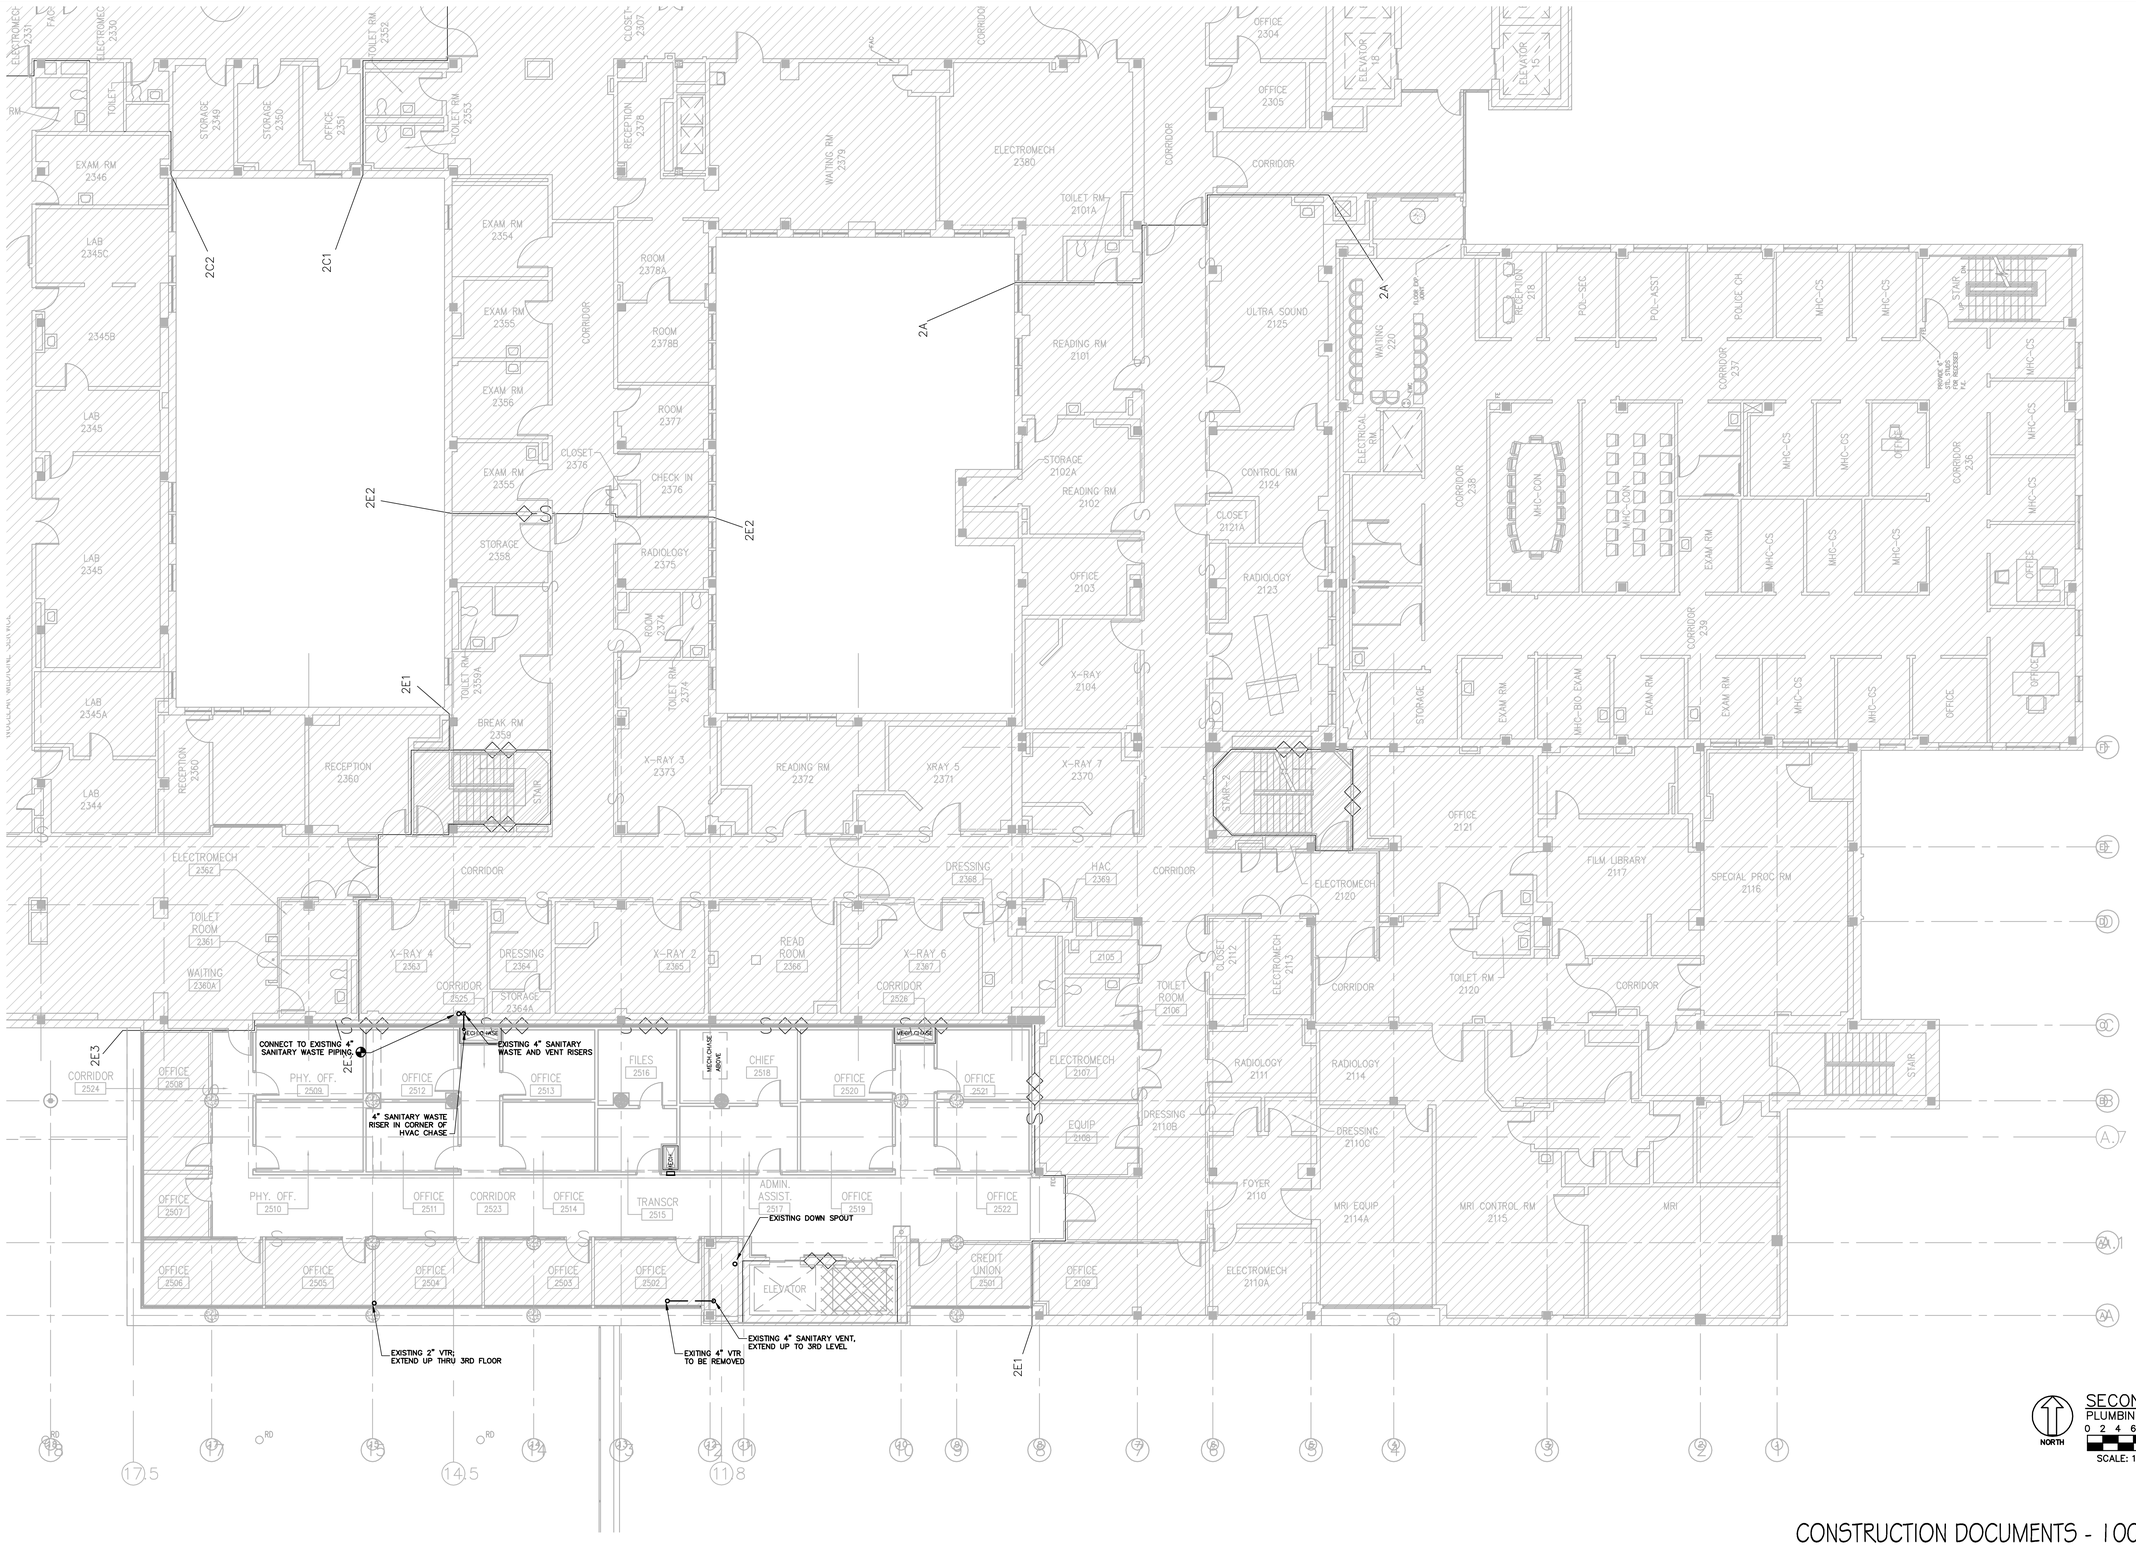

NORTH

SECOND FLOOR PLAN
PLUMBING

0 2 4 6 8 16

SCALE: 1/8" = 1'-0"

CONSTRUCTION DOCUMENTS - 100% FINALS FULLY SPRINKLERED

Revisions	Date

CONSULTING ENGINEERS:

LBYD, Inc.
Civil and Structural Engineers
716 South 30th Street
Birmingham, AL 35233
Main (205) 251-4500
Fax (205) 324-4181
LBYD © copyright 2012

SSOE, Inc.
3504 7th Avenue South
Birmingham, AL 35222
T 205-353-2373
Project # 012-01051.00

ALABAMA REGISTERED 24076 PROFESSIONAL ENGINEER DEREK S. HENRY
5-20-2014

ARCHITECT:

CMH Architects, Inc.
1800 International Park Drive, Suite 300
Birmingham, AL 35243
(205)969-2696 – TEL
(205)969-3930 – FAX
www.cmharch.com
Copyright © 2011 CMH Architects, Inc.

PROJECT MANAGEMENT:

WALKER AND MOORE INTERIOR DESIGN PROJECT MANAGEMENT
1100 Laurel Lane Montgomery, Alabama 36106 Telephone: 334.380.4599 Facsimile: 334.264.5585

Drawing Title: SECOND FLOOR PLAN - PLUMBING

Approved Project Director: James Zellander

Project Title: A/E AMBULATORY SURGERY IMPROVEMENTS

Location: VAMC - Birmingham, Alabama

Date: 5/23/2014 **Checked:** DSH **Drawn:** CNM

Project Number: 521-328

Building Number: 0000000000

Drawing Number: P202

Dwg. 74 of 124

Office of Construction and Facilities Management
Department of Veterans Affairs

PLOT DATE: 5/20/2014 9:55 AM T:\10\10129\Drawings-BHM\10129002new.dwg

VA FORM 08-6231