EXHIBIT #1
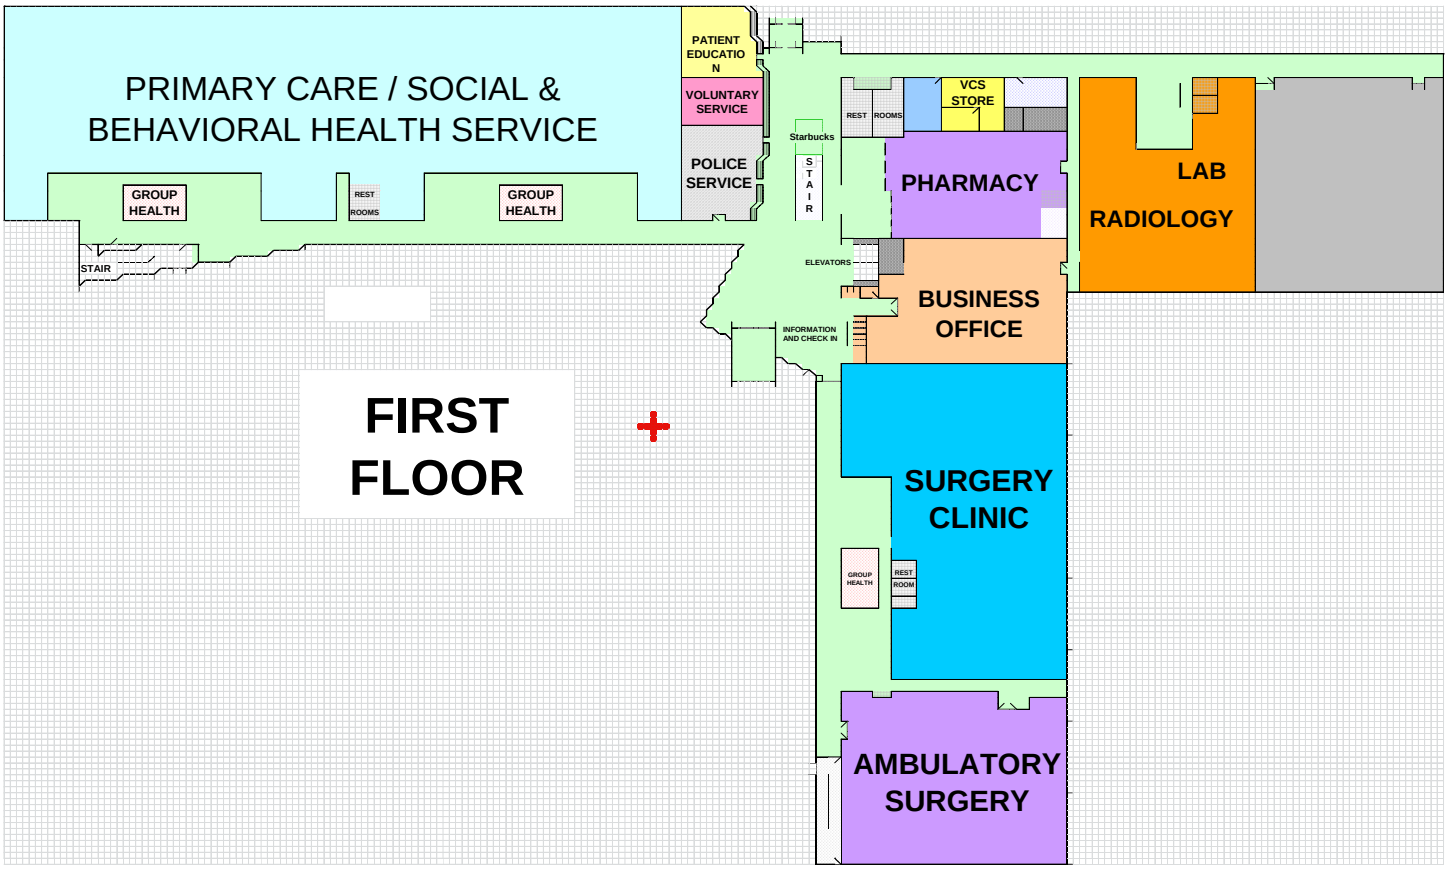
Outpatient Clinic First Floor Plan