KEY	NOTE
1	SPRINKLER MAIN FROM BELOW
2	TO FIRST FLOOR SPRINKLER ZONE. SIZE BY HYDRAULIC CALCULATION.

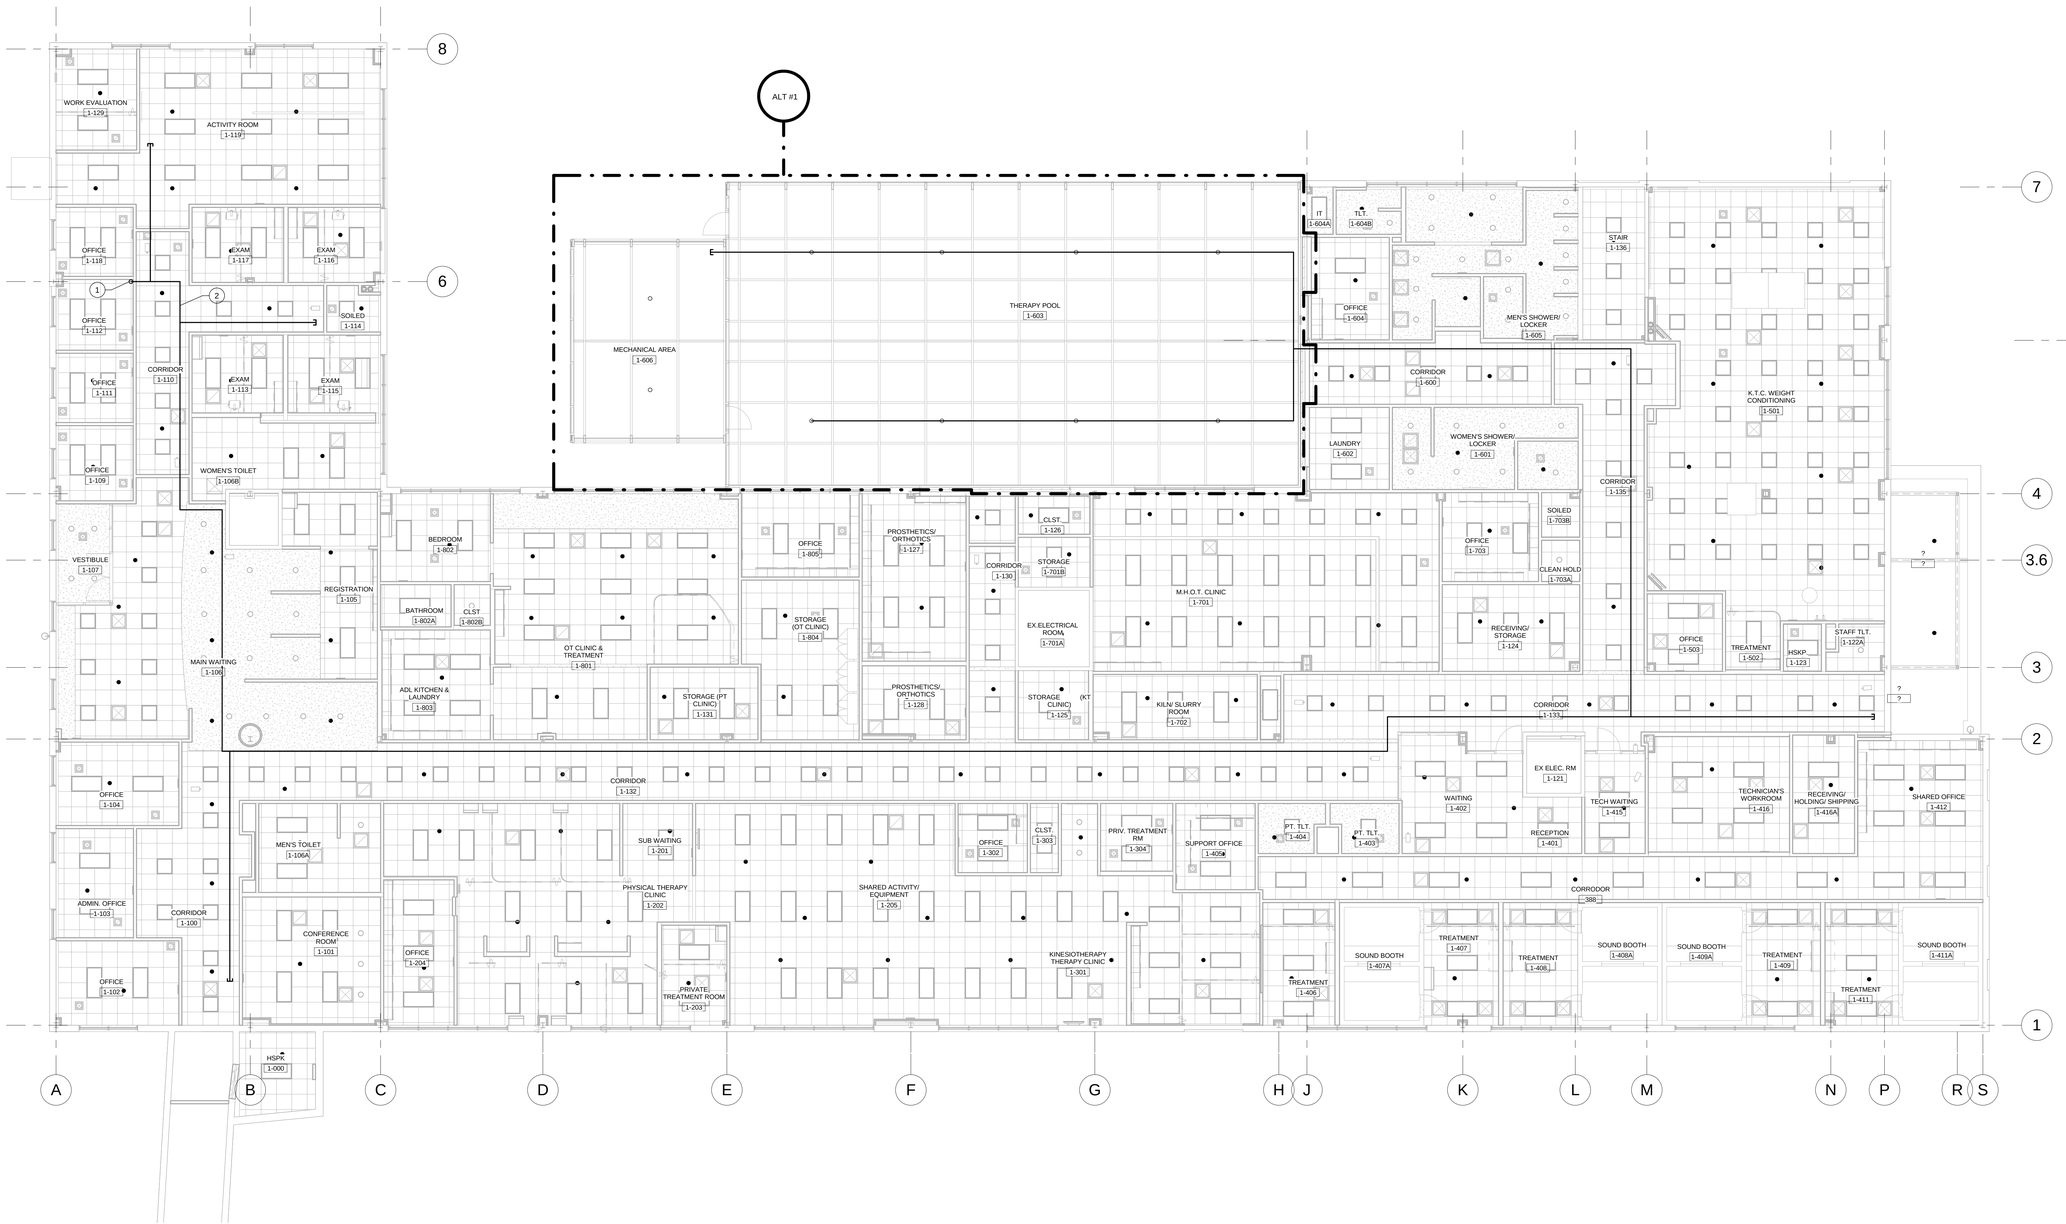

1 1st FLOOR FIRE SUPRESSION PLAN
1/8" = 1'-0"

FULLY SPRINKLERED

ISSUED FOR BID

Revisions	Date

CONSULTANTS:

Project Manager	Architect	Structural Engineer	MEP/FP Engineer	Civil Engineer	Fire Protection Consultant	Cost Estimator	Aquatic Consultant	Associate Architects
BRAY MOONEY CONSULTING 410 E. 21 STREET CHESTER, PA, 19013 Tel (610) 872-3716	ARRAY HEALTHCARE FACILITIES SOLUTIONS 2520 RENAISSANCE BLVD., SUITE 110 KING OF PRUSSIA, PA, 19406 Tel (610) 270-0599	WZG, STRUCTURAL CONSULTING ENGINEERS P.O. BOX 24 40 LITTLE ROAD ZIEGLERVILLE, PA, 19492 Tel (610) 287-3194	APOGEE CONSULTING GROUP 7330 CHAPEL HILL ROAD, SUITE 202 RALEIGH, NC, 27606 Tel (919) 858-7420	GUIDON DESIGN 2453 N DELAWARE STREET INDIANAPOLIS, IN 46205 Tel (317) 800-6388	HARRINGTON GROUP 7508 E. INDEPENDENCE BLVD., SUITE 116 CHARLOTTE, NC, 28277 Tel (704) 531-9077	BRAY MOONEY CONSULTING 410 E. 21 STREET CHESTER, PA, 19013 Tel (610) 872-3716	ATLANTIC AQUATIC ENGINEERING 1823 DEEP RUN ROAD PIPERSVILLE, PA, 18947 Tel (215) 766-0409	W. COOK ARCHITECTS 1251 ROMANSVILLE ROAD COATESVILLE, PA, 19320 Tel (610) 383-4460

PROJECT MANAGER: Bray Mooney Consulting

Project Number	Scale
3627	1/8" = 1'-0"

Drawing Title: 1ST FLOOR FIRE SUPPRESSION PLAN

Approved: Project Director

Project Title: RENOVATE BUILDING 69

Location: 1400 Black Horse Hill, Coatesville, PA

Date	Checked	Drawn
1/22/2014	DJR	DJR

VA Project Number: 542-CSI-203

Building Number: 69

Drawing Number: FX101

Dwg. 68 of 86

Office of Facilities Management

Department of Veterans Affairs

VA FORM 08-6231, OCT 1978