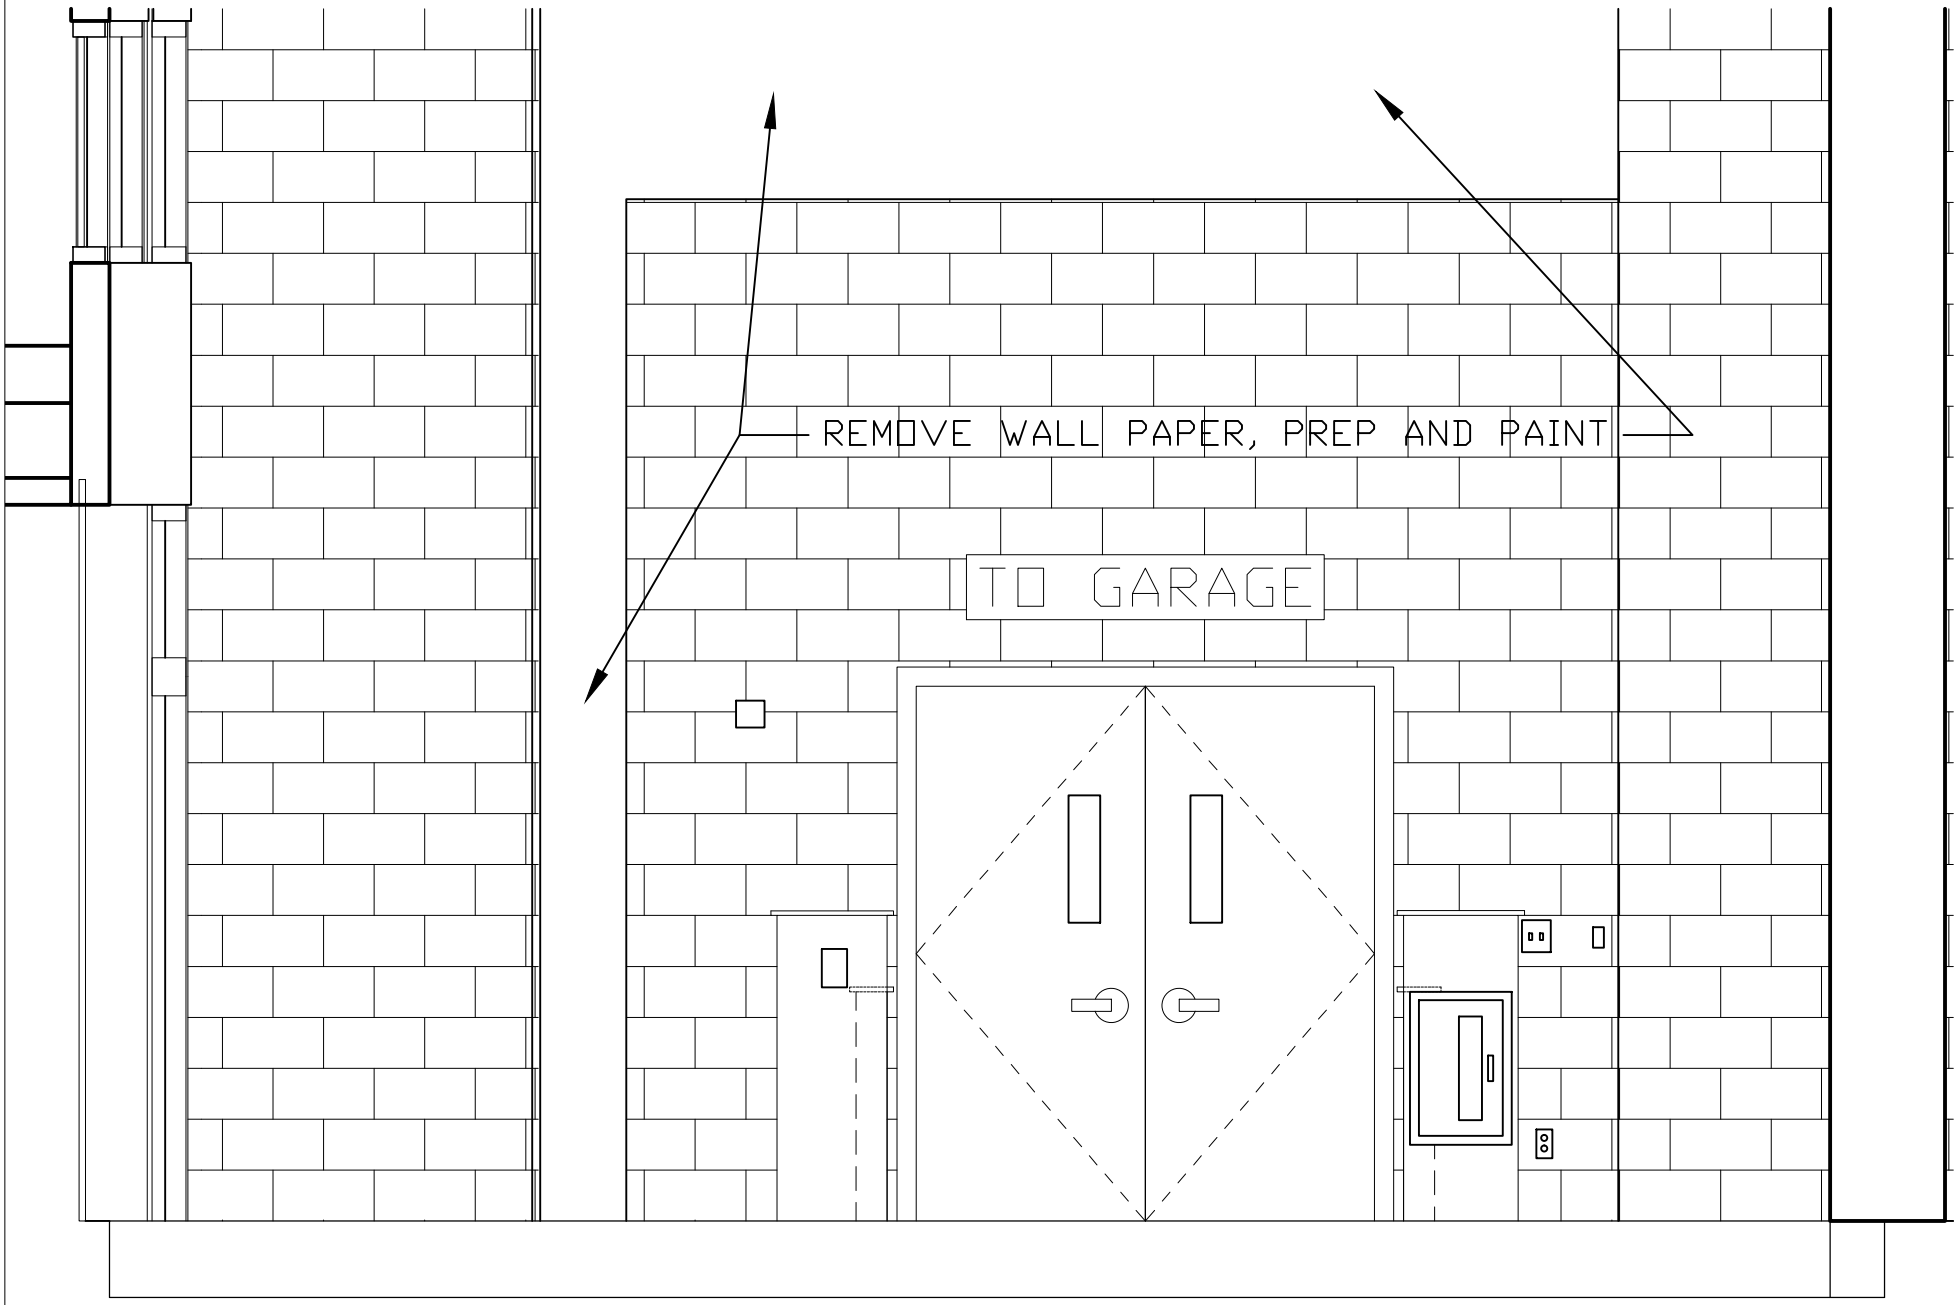

1

IRVING ENTRANCE – PAINT

N.T.S.