GENERAL SHEET NOTES

A. REFER TO DRAWING M001 FOR TYPICAL SYMBOLS AND ABBREVIATIONS USED ON THIS DRAWING.

B. INSTALL REFRIGERANT PIPING PER MANUFACTURER'S INSTALLATION INSTRUCTIONS.

C. MOUNT AIR HANDLER AT APPROXIMATELY 8'-0" AFF TO BOTTOM OF UNIT.

D. DISCONNECT EXISTING CONTROLS FROM EXISTING LOUVER. INSTALL REMOVABLE, INSULATED SHEET METAL CAP.

E. STRAP ALL EXTERIOR PIPING AND EQUIPMENT TO WITHSTAND WIND LOAD OF 90 MPH, PER LATEST EDITION OF INTERNATIONAL BUILDING CODE.

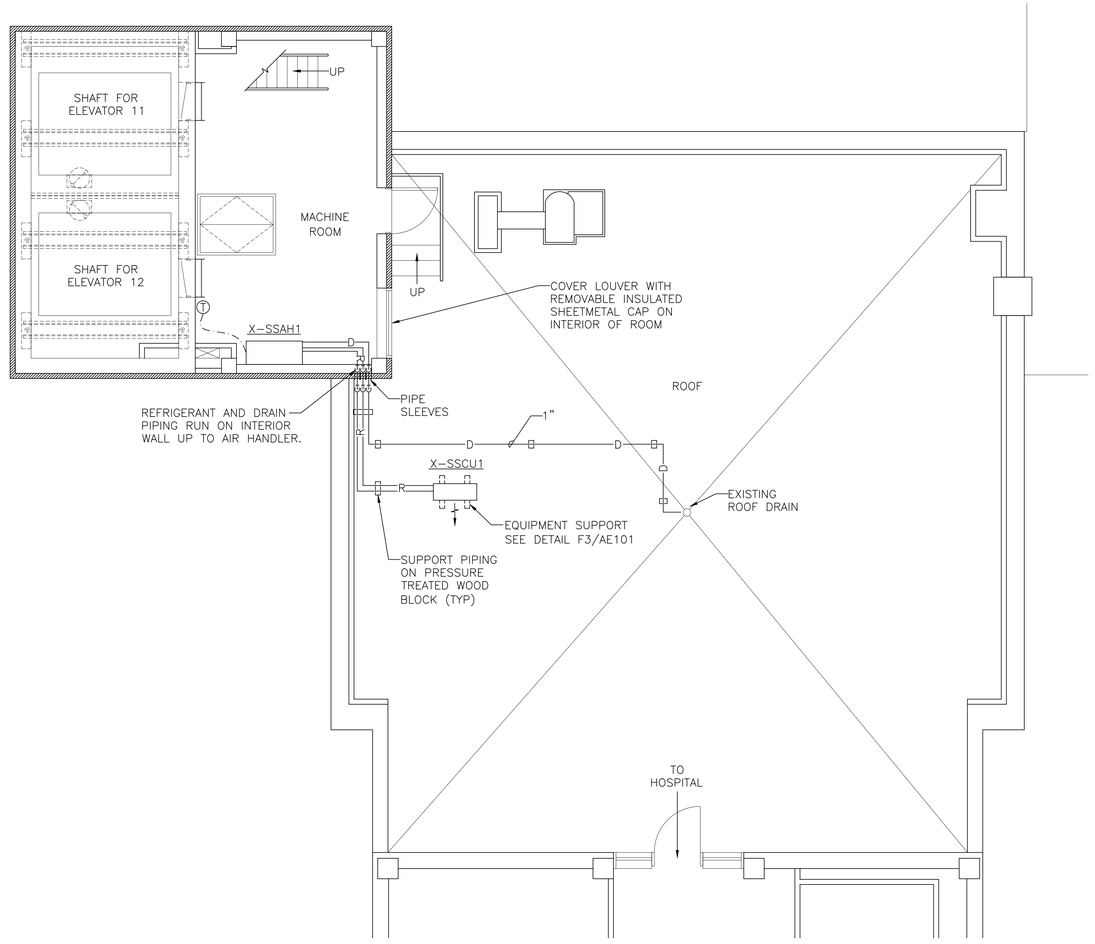

F4 RENOVATION PLAN
7TH FLOOR
SCALE: 1/4" = 1'-0"

0 2' 4' 8'

PLAN NORTH
TRUE NORTH

SYMBOLS LEGEND

- EXISTING WALL, DOOR, WINDOW, MILLWORK, FIXTURE OR OTHER FIXTURE OR ASSEMBLY TO BE REMOVED.
- EXISTING WALL, DOOR, WINDOW, MILLWORK, FIXTURE OR OTHER FIXTURE OR ASSEMBLY TO REMAIN.
- EXISTING CONSTRUCTION BELOW
- NEW WALL
- 2-HOUR RATED FIRE BARRIER

KEY PLAN

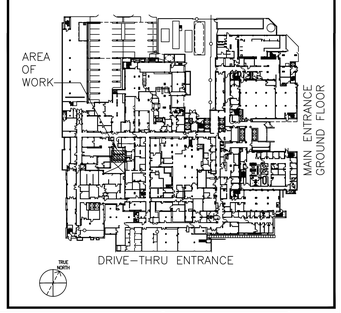

REVISION NO.	REVISION DESCRIPTION	
Revisions		By Date

Department of Veterans Affairs

VA Medical Center
700 South 19th Street
Birmingham, AL 35233

SEAL

Architect/Engineer Address

Harrell, Saltrick & Hopper

Design & Management Solutions for the Built Environment
8016 TOWER POINT DRIVE
CHARLOTTE, NC 28227
P 704.814.1320
F 704.321.0833
WWW.HSHPC.COM
COPYRIGHT © 2013 HARRELL SALTRICK & HOPPER, PC
HSH PROJECT # 13015

Recommended Approvals:	
1. MEDICAL DIRECTOR	6. OPERATIONS SERVICE LINE MANAGER
2. ASSOCIATE DIRECTOR	7. INFECTION CONTROL MANAGER
3. CHIEF OF STAFF	8. SAFETY MANAGER
4. ASSOC. DIRECTOR	9. GENERAL ENGINEER
5. SERVICE LINE MGRS.	10. COR

Drawing Title
MECHANICAL RENOVATION PLANS

FINAL BID DOCUMENTS

FULLY SPRINKLERED

Project Title
REPLACE ELEVATORS P11 & P12

Drawn	Building Number	AutoCAD File Name
DJB		
Checked	Reviewed	Const. Contract No.

Date 6/13/2014

Project Number 521-14-112

DRAWING No. M101

Veterans Affairs