NO.	DATE	REVISION	BY

Prepared By:
MACSystems
210 South Norfolk
Tulsa, Oklahoma 74120
Voice (918) 582-1148 / Fax (918) 582-3700
Oklahoma Alarm License # 0363
www.mac-systems.net

DEPARTMENT OF VETERNS AFFAIRS
VA MEDICAL CENTER
921 E. 13TH ST.
OKLAHOMA CITY, OK 73104

DRAWN BY:	RDE
DESIGNED BY:	RDE
APPROVED BY:	
DATE:	2/16/07
SCALE:	N.T.S.
PROJECT NO:	15254
REV. NO.	

FIRE ALARM SYSTEM
EVAX TYPICAL
WIRING DIAGRAMS
PROJECT #635-04-143
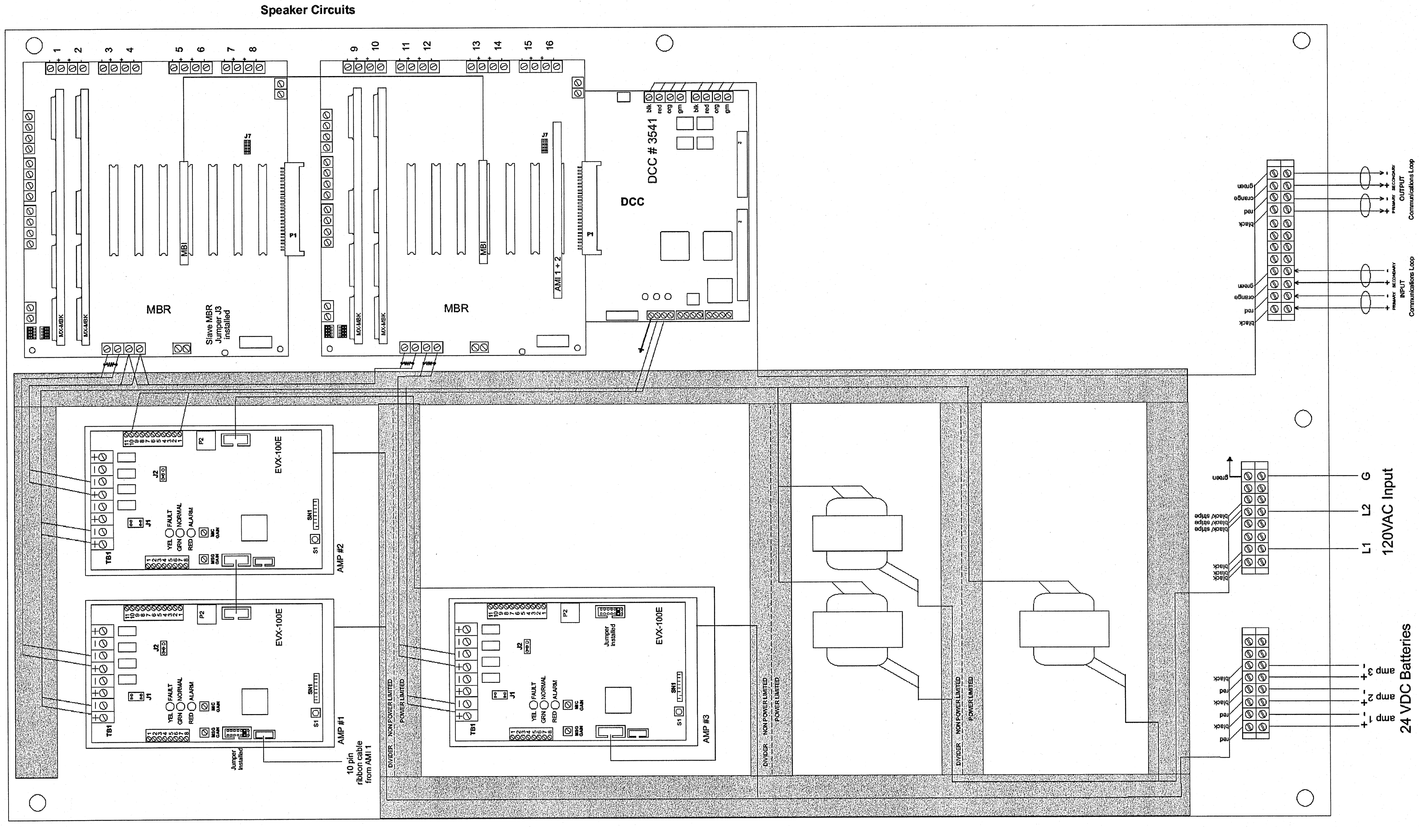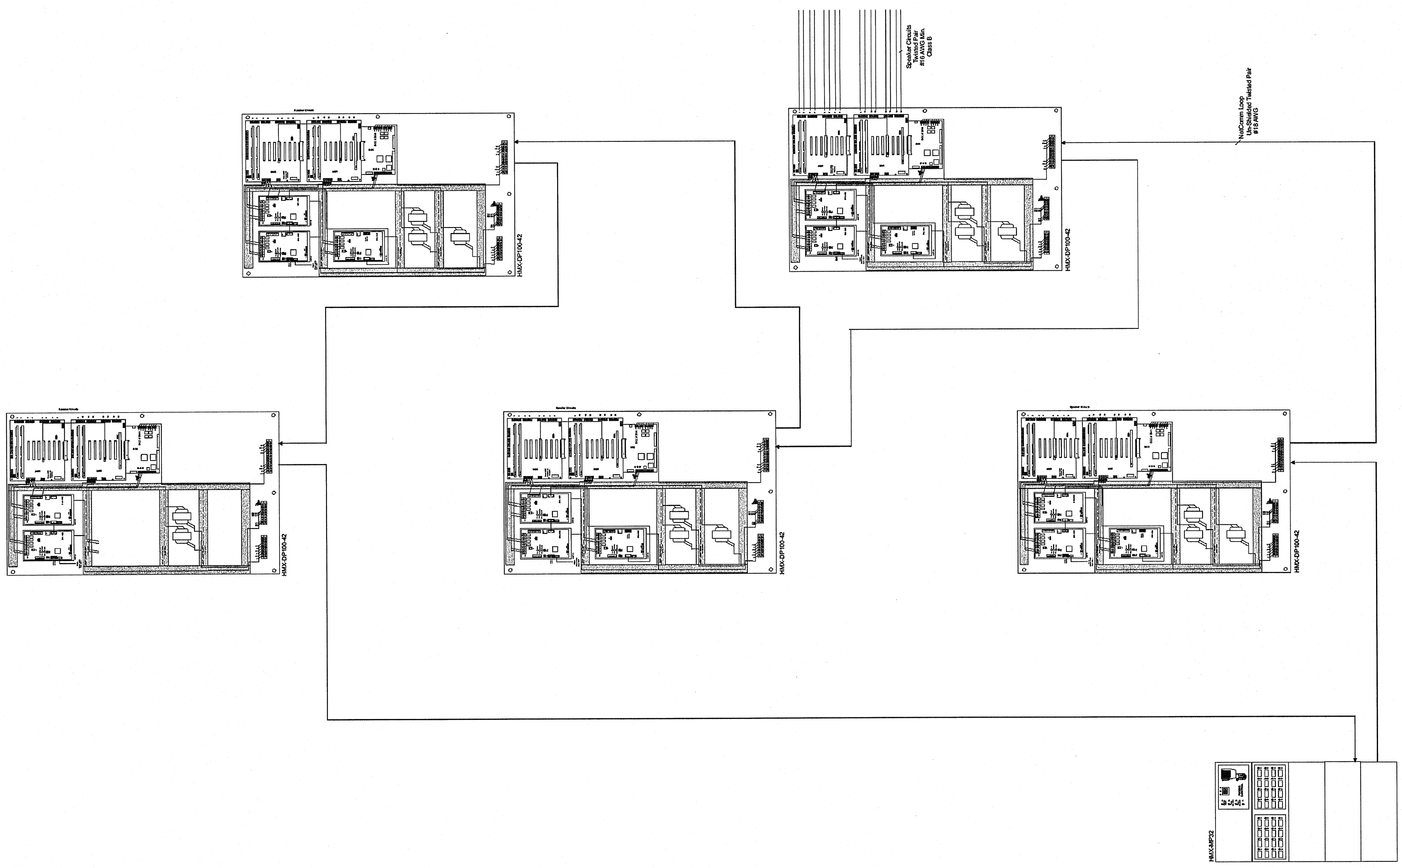
DRAWING NO. FA1.43