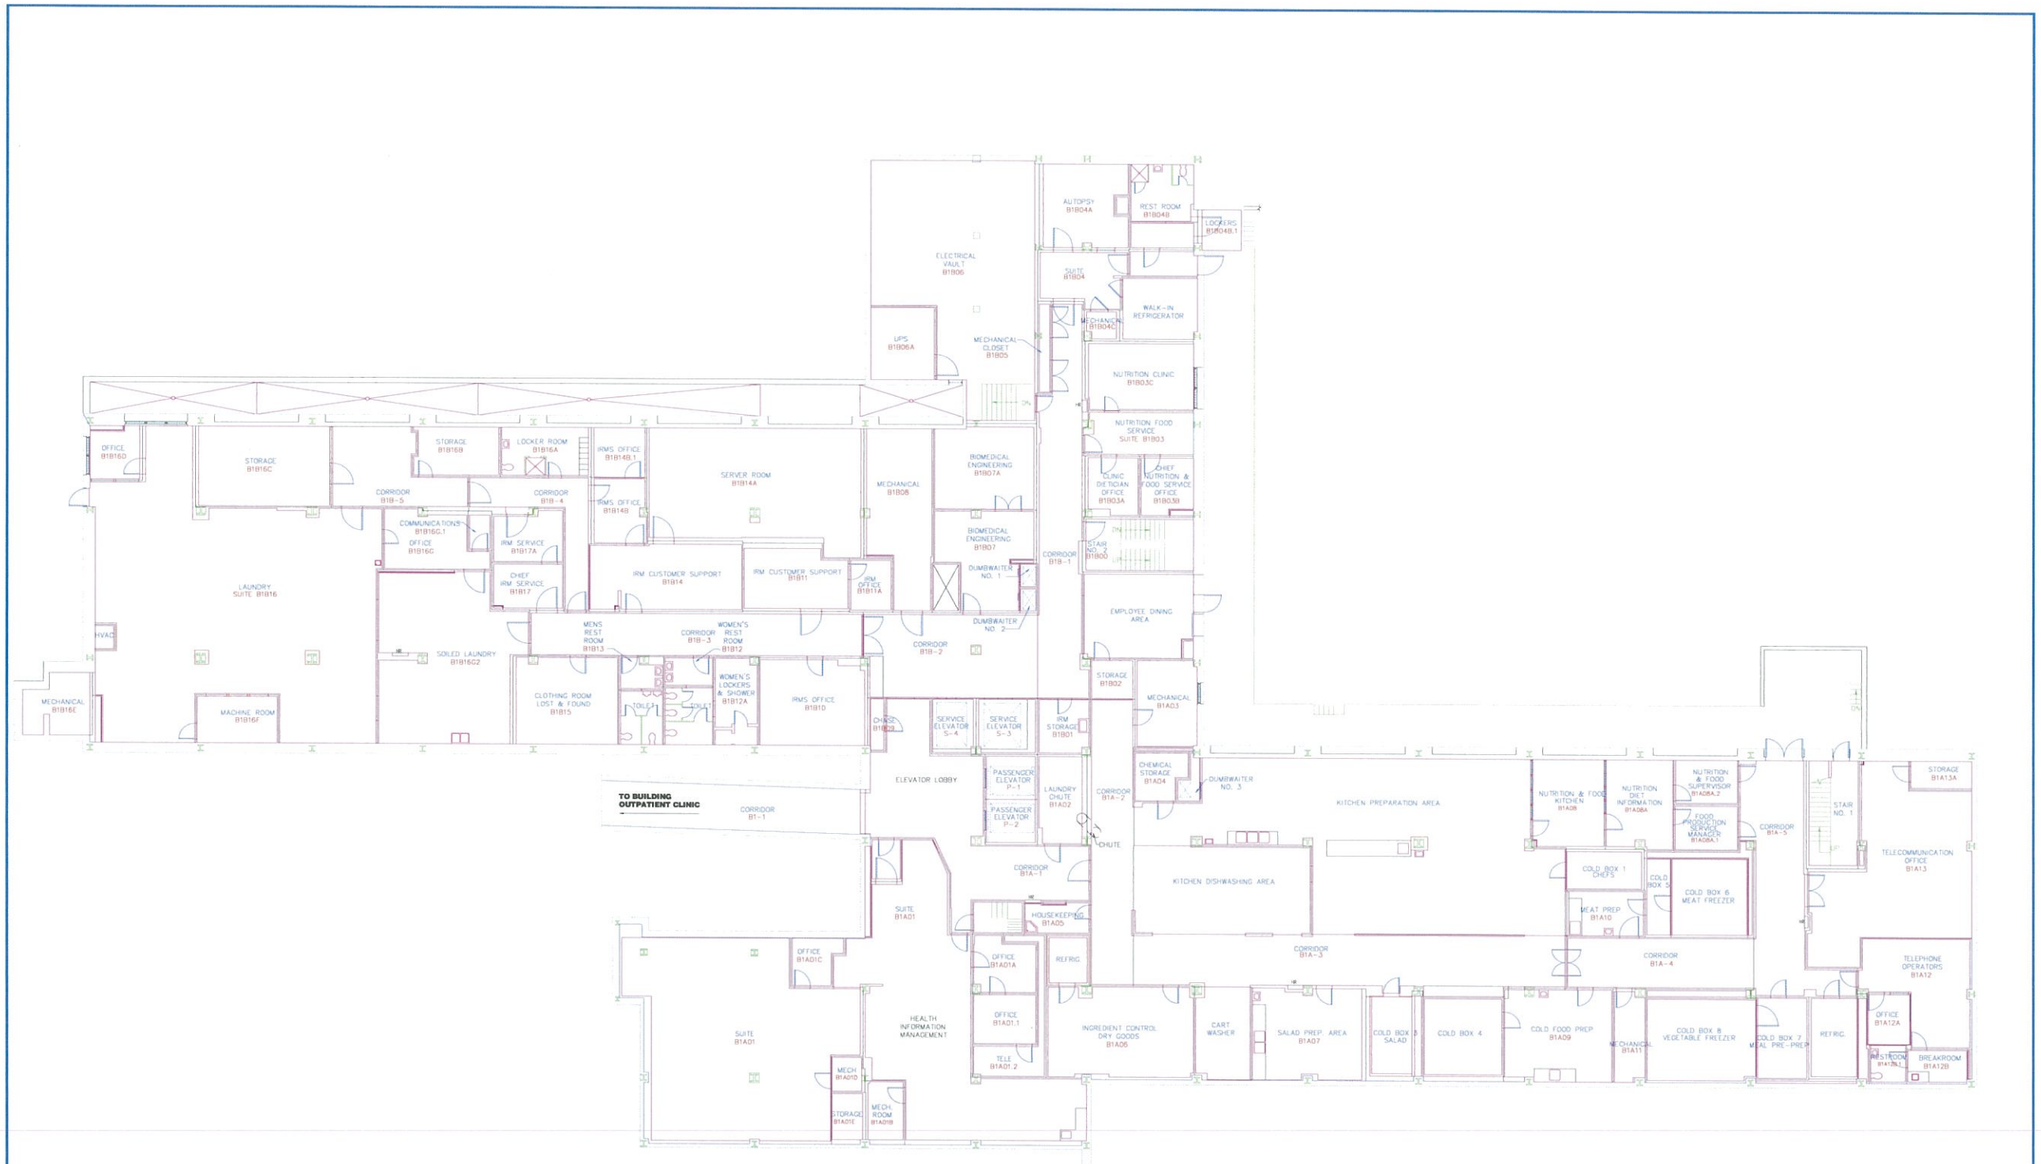

Revisions	Date	Professional Seal

Indus Systems, Inc.
2352, Main Street, Concord MA 01742
Tel: 978-461-0555
www.indus-systems.com

Drawing Title	Project Title	Date
BASEMENT FLOOR PLAN ARCHITECTURAL	MAIN HOSPITAL (250 BED G.M.)	10-31-2013
Approved: Project Manager	Building Number 01 / Checked / Drawn	Project No.
Approved: Service Chief	Location: VAMC FRESNO CALIFORNIA	Drawing No.

VAMC, FRESNO

VA Department of Veterans Affairs

VA FORM 08-6131, OCT 1978