Notes:
Observation window 24x36. Provide pricing as (10.) deductive alternate.

Notes:
(1.) Install intercom in smoke shed. Communicate with Nurses Station.

Notes:
(9.) Install SIKA Decko-Flake resinous flooring system with integral cove base, or equal, over VCT, in rooms 102, 105, 106, 108, 109, 111, 112, and 114. Provide pricing for rooms 106, 108, 109, 111, 112, & 114 as deductive alternate.

Example nomenclature
Room # - Bldg #
104 - 01

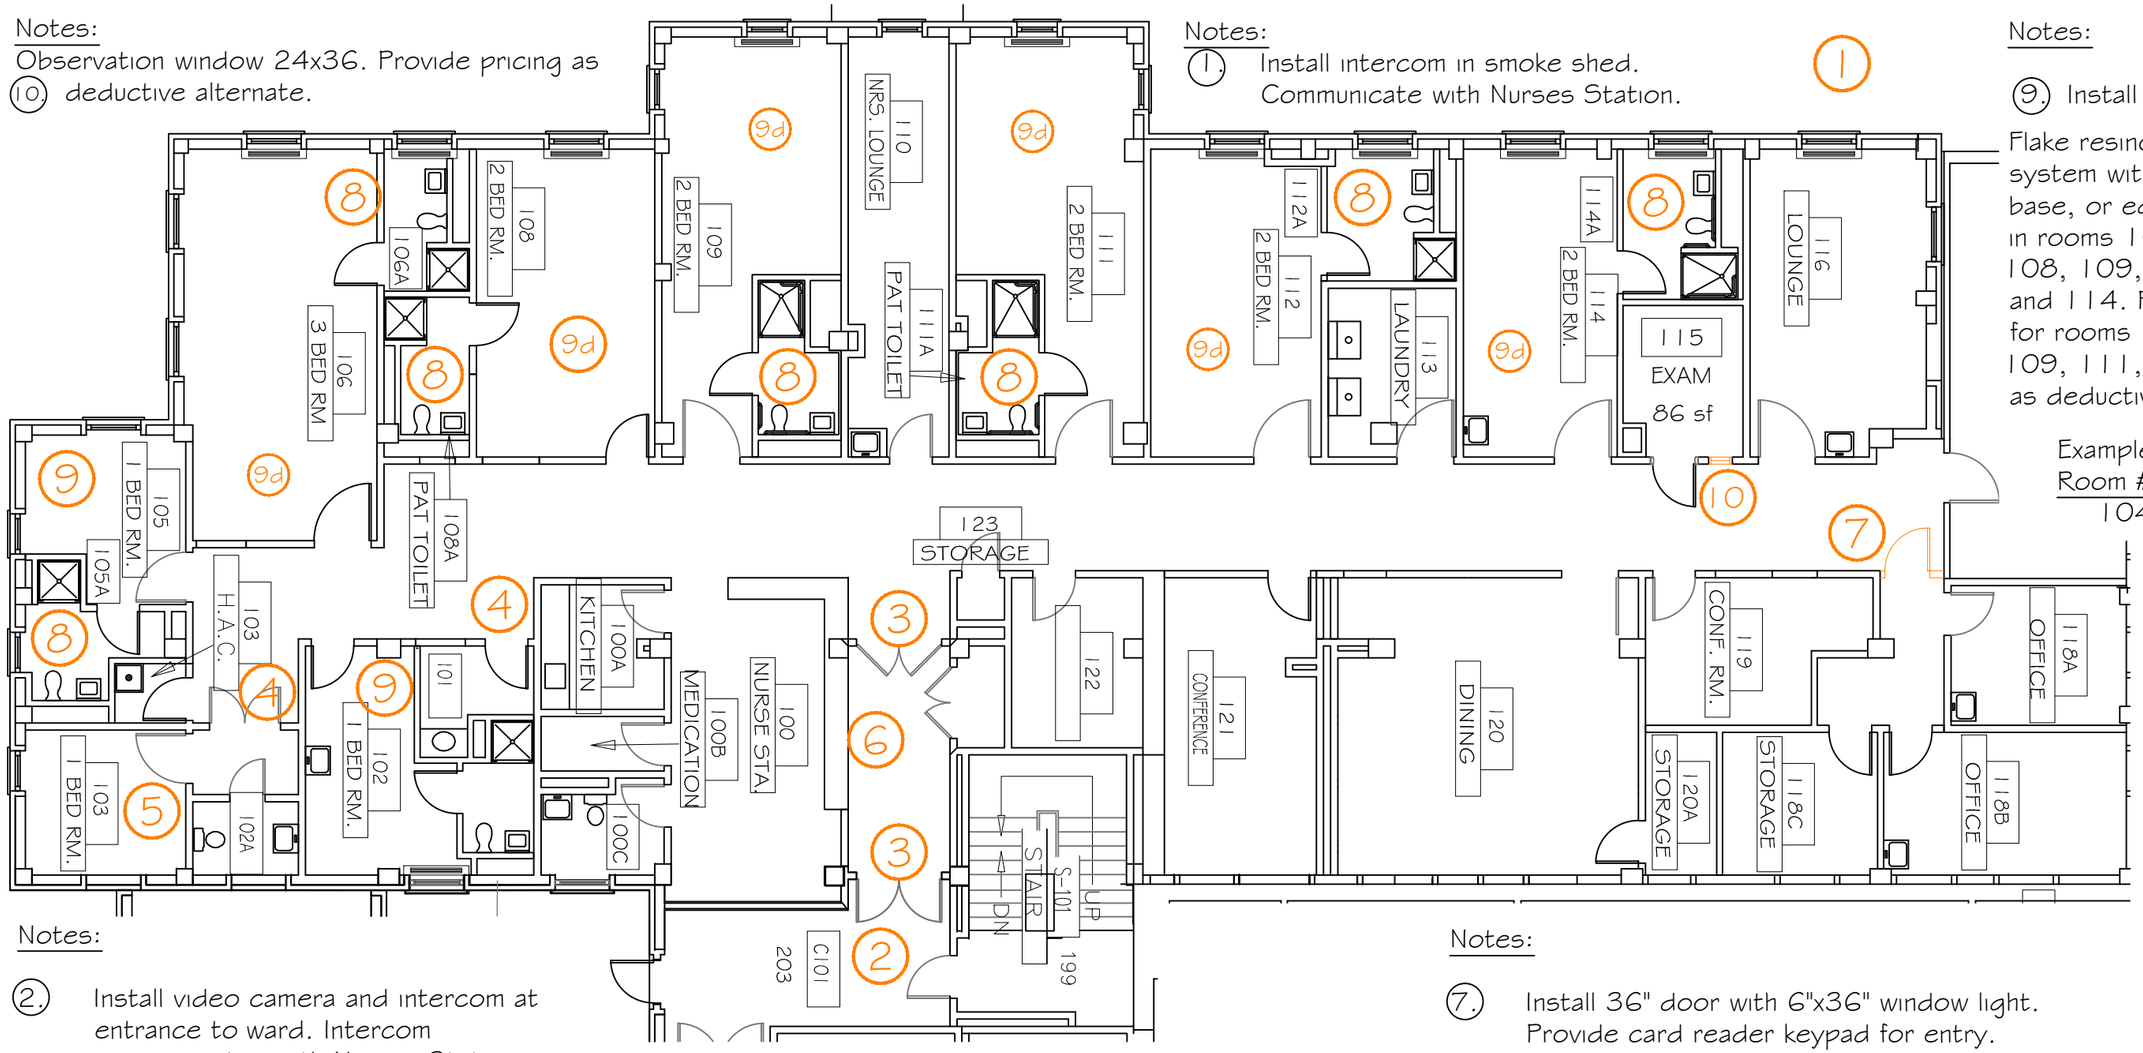

Notes:
(2.) Install video camera and intercom at entrance to ward. Intercom communicates with Nurses Station; Camera connects to existing monitoring system.
(3.) Remove existing double doors and install 48" doors, finish to match existing.
* Interlock Door
* Card reader access (w/pin pad) connected to existing PACS
* Automatic door opener

Notes:
(4.) Install cameras to monitor blind spots.
(5.) Seclusion Room - Install SIKA Comfort Floor Pro, or equal, extend sys. to ceiling.
(6.) Fabricate and install 8 lockers under reception desk. Install Kitlock or equal digital lock w/ public function.

Notes:
(7.) Install 36" door with 6"x36" window light. Provide card reader keypad for entry.
(8.) Remove & replace sinks, traps, and valve covers. Remove shower enclosures. Install backing in wall for sink, trap covers, and handrails in showers. Install new shower heads and valves. Slope shower floor to drain. Install SIKA resinous flooring in bathrooms, over existing VCT, extend to ceiling.

Notes and/or Revisions:	Date

CUSTOM VA FORM 08-6231B, MAY 2012

Approved: VHSO Facility Manager

Approved: Engineering Service Chief

Project Title: Lock Ward 1A

One inch or not to scale! 0 1

Scale: 3/32" = 1'-0"

Drawing Title: FLOOR PLAN

Location: Fayetteville, Arkansas

Checked: TRB | Drawn: JCH | Date: 20 MAY 14

Project Number: 564-14-125

Building Number: ONE (01)

Drawing Number: AP101

Sheet 1 of 1

Engineering Service

VETERANS HEALTH CARE SYSTEM OF THE OZARKS