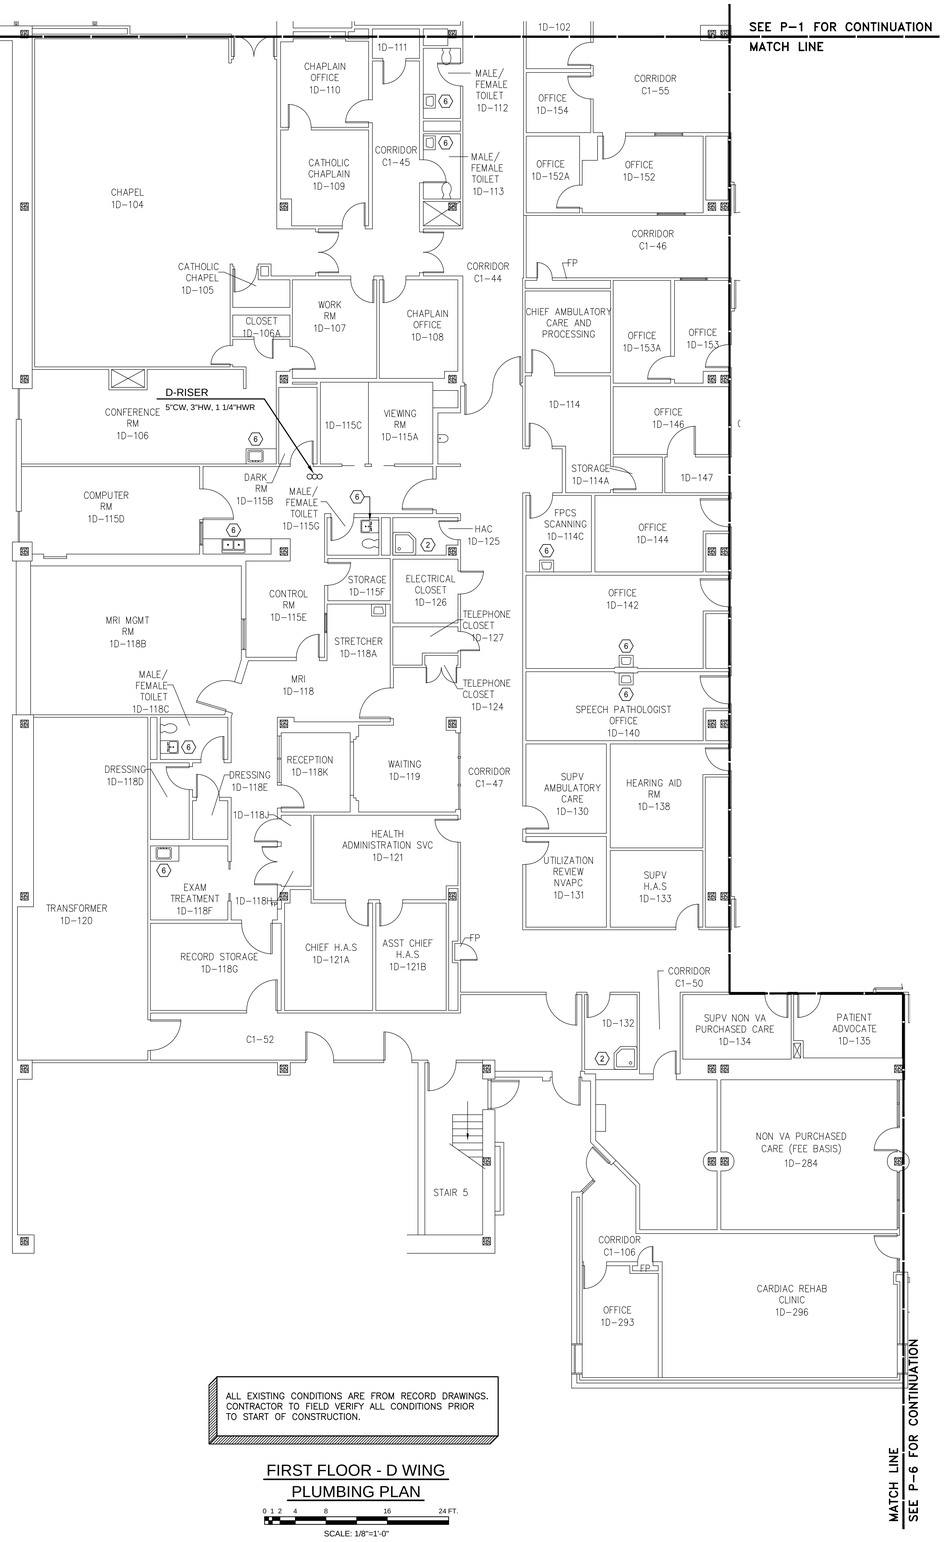

CONSTRUCTION NOTES:

1. LAB FAUCETS: REPLACE EXISTING LABORATORY FAUCETS WITH NEW. INSTALL ISOLATION VALVES ON HOT AND COLD WATER SUPPLY PIPING. INSTALL CHECK VALVE ON HOT WATER SUPPLY PIPING. ALL VALVES SHALL BE LOCATED IN ACCESSIBLE LOCATIONS.
2. MOP SINK FAUCETS: INSTALL CHECK VALVE ON HOT WATER SUPPLY PIPING. ALL VALVES SHALL BE LOCATED IN ACCESSIBLE LOCATIONS.
3. SHOWER VALVES: INSTALL CHECK VALVE ON HOT WATER SUPPLY PIPING. ALL VALVES SHALL BE LOCATED IN ACCESSIBLE LOCATIONS.
4. SENSOR FAUCETS: INSTALL CHECK VALVE ON HOT WATER SUPPLY PIPING. ALL VALVES SHALL BE LOCATED IN ACCESSIBLE LOCATIONS.
5. KNEE PEDAL CONTROL FAUCETS: INSTALL CHECK VALVE ON HOT WATER SUPPLY PIPING. ALL VALVES SHALL BE LOCATED IN ACCESSIBLE LOCATIONS.
6. REMOVE EXISTING AERATORS, WHERE APPLICABLE, AND INSTALL LAMINAR FLOW END DEVICE ON ALL FAUCETS.
7. INSTALL CHECK VALVES ON ALL HOT WATER MAINS AND HOT WATER RECIRCULATING MAINS AT EACH FLOOR. INSTALL NEW ISOLATION VALVE IF NO EXISTING ISOLATION VALVE IS INSTALLED.

ALL EXISTING CONDITIONS ARE FROM RECORD DRAWINGS. CONTRACTOR TO FIELD VERIFY ALL CONDITIONS PRIOR TO START OF CONSTRUCTION.

FIRST FLOOR - D WING
PLUMBING PLAN

0 1 2 4 8 16 24 FT.

SCALE: 1/8"=1'-0"

KEY PLAN - FIRST FLOOR

GEORGIA PE032509 PROFESSIONAL ENGINEER CURTIS V. WILLIAMSON 3/29/13

		Drawn By: WBR		JOHNSON, LASCHOBER & ASSOCIATES, P.C. ARCHITECTS • ENGINEERS LANDSCAPE ARCHITECTS 1256 BROAD ST., AUGUSTA, GEORGIA 30905 PHONE: (706) 724-9756 FAX: (706) 724-9955 WEBSITE: WWW.THEJLAGROUP.COM	Project Title: Replace Water Lines – Phase 6 Building 801 – Downtown Division	Date: 03/29/13	Department of Veterans Affairs VAMC Augusta, Georgia Engineering Service (138)
		Checked: CVW				Project No. 509-10-124	
					Drawing Title: FIRST FLOOR – D WING PLUMBING PLAN	Drawing No. P-5	
ISSUED FOR CONSTRUCTION	03/29/13					Dwg. 6 of 29	
Revisions:	Date:						