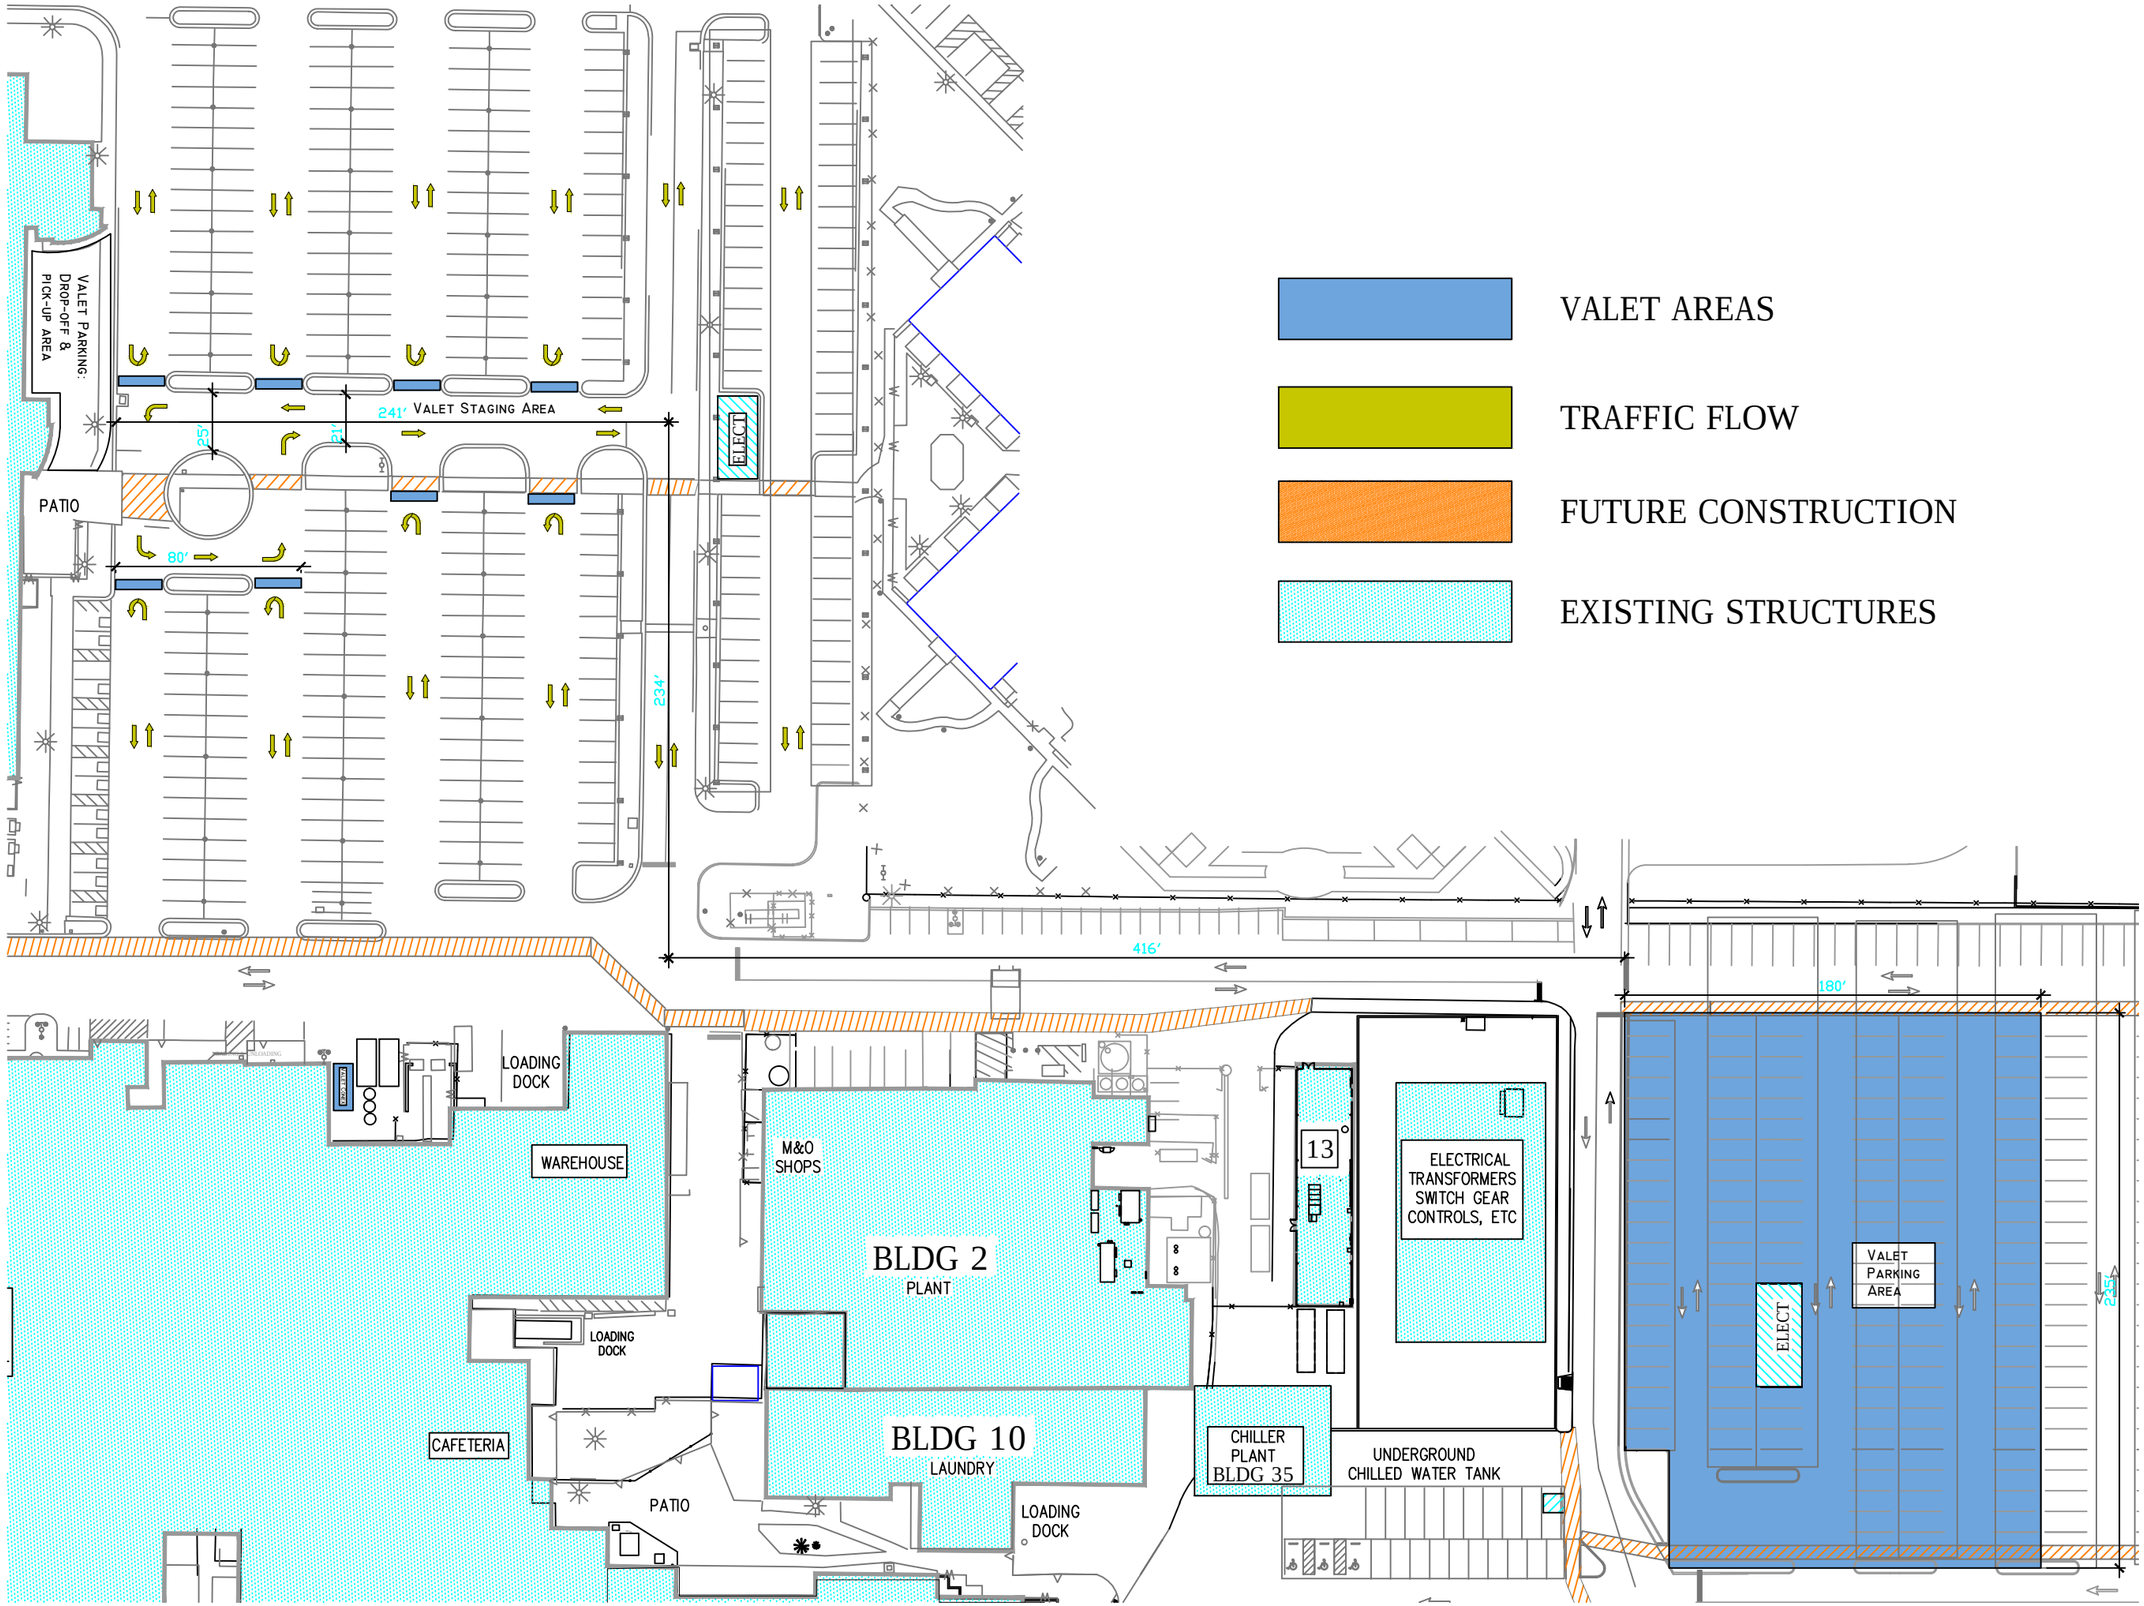
VALET AREAS
TRAFFIC FLOW
FUTURE CONSTRUCTION
EXISTING STRUCTURES
VALET PARKING: DROP-OFF & PICK-UP AREA
PATIO
241' VALET STAGING AREA
25'
21'
80'
ELECT
234'
416'
180'
LOADING DOCK
WAREHOUSE
M&O SHOPS
BLDG 2
PLANT
13
ELECTRICAL TRANSFORMERS SWITCH GEAR CONTROLS, ETC
VALET PARKING AREA
ELECT
LOADING DOCK
CAFETERIA
PATIO
BLDG 10
LAUNDRY
LOADING DOCK
CHILLER PLANT BLDG 35
UNDERGROUND CHILLED WATER TANK