July 31, 2014

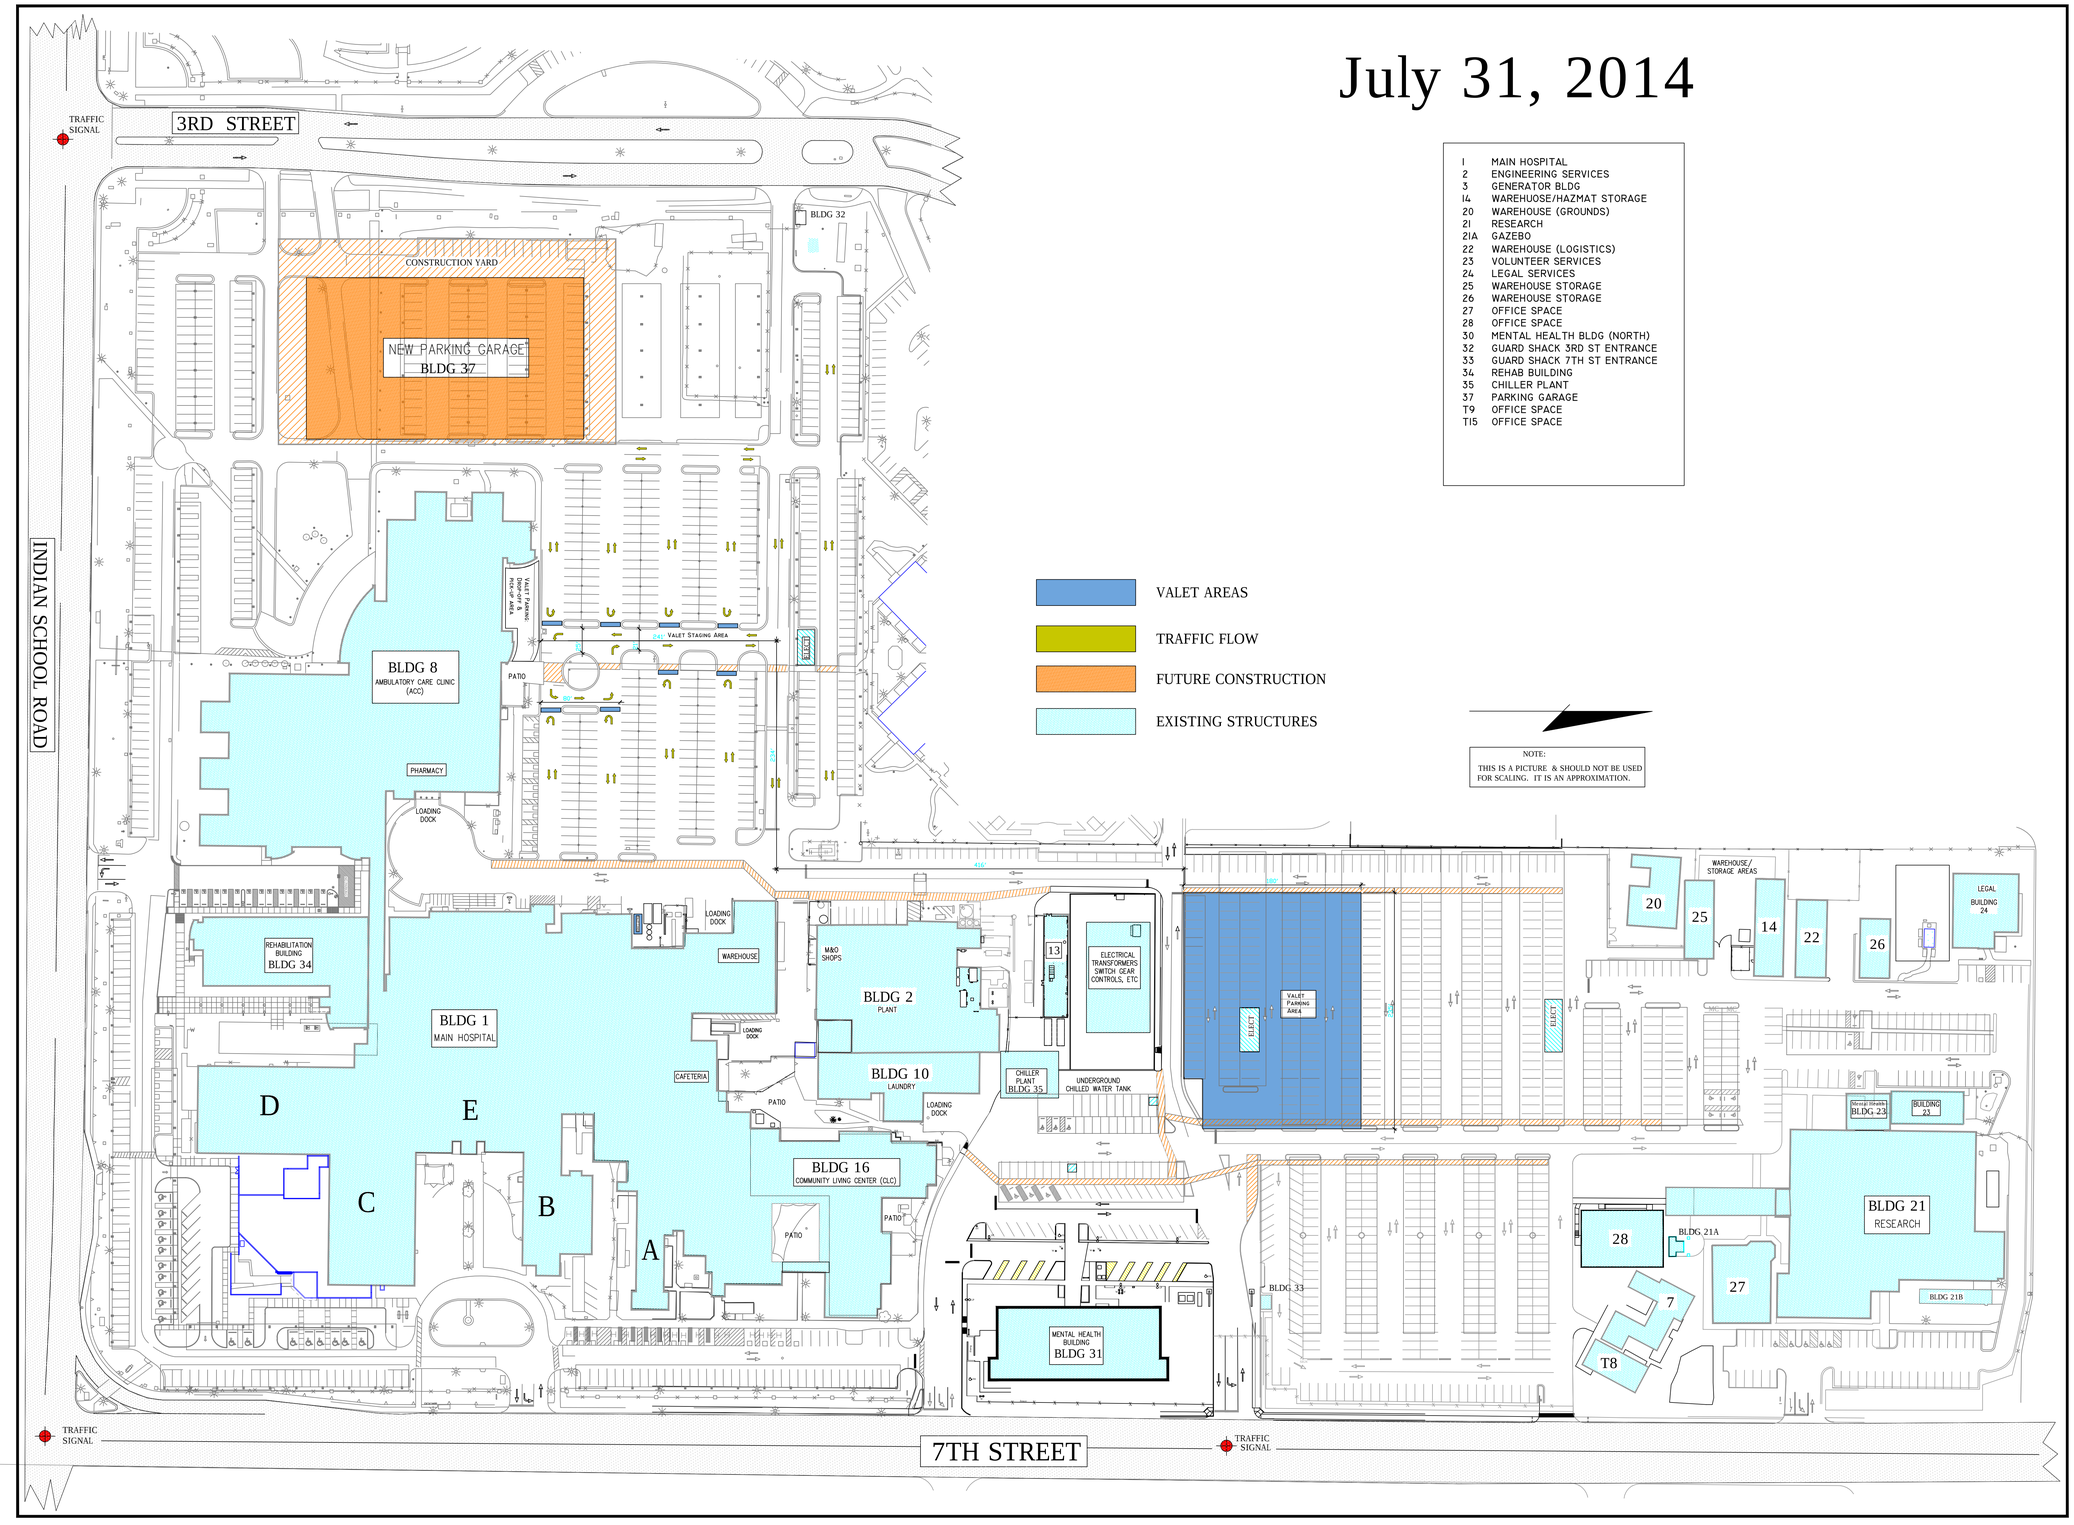

1	MAIN HOSPITAL
2	ENGINEERING SERVICES
3	GENERATOR BLDG
14	WAREHUOSE/HAZMAT STORAGE
20	WAREHOUSE (GROUNDS)
21	RESEARCH
21A	GAZEBO
22	WAREHOUSE (LOGISTICS)
23	VOLUNTEER SERVICES
24	LEGAL SERVICES
25	WAREHOUSE STORAGE
26	WAREHOUSE STORAGE
27	OFFICE SPACE
28	OFFICE SPACE
30	MENTAL HEALTH BLDG (NORTH)
32	GUARD SHACK 3RD ST ENTRANCE
33	GUARD SHACK 7TH ST ENTRANCE
34	REHAB BUILDING
35	CHILLER PLANT
37	PARKING GARAGE
T9	OFFICE SPACE
T15	OFFICE SPACE

- VALET AREAS
- TRAFFIC FLOW
- FUTURE CONSTRUCTION
- EXISTING STRUCTURES

NOTE:
THIS IS A PICTURE & SHOULD NOT BE USED FOR SCALING. IT IS AN APPROXIMATION.

Drawing Title:	Dwg North Scale: SCALE		Project Title:	Date:
				Project No.:
Approved: Medical Center Director	Approved: Assoc. Dir. Patient Care Srvcs	Drawn: DRAWN-BY	Building Number:	DRAWING No.
Approved: Associate Director	Approved: Chief of Staff	Checked: CHECKED-BY	Location: PHOENIX VAMC	Dwg. 1 Of 1

Department of Veterans Affairs