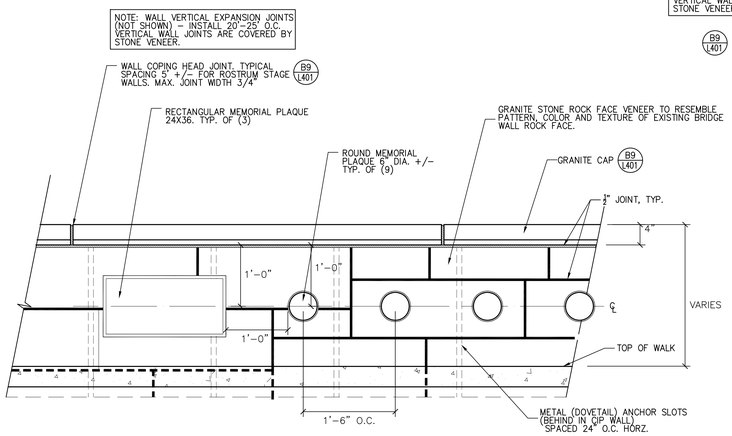

B1 ELEVATION - FRONT ROSTRUM STAGE WALL

1"=1'–0"

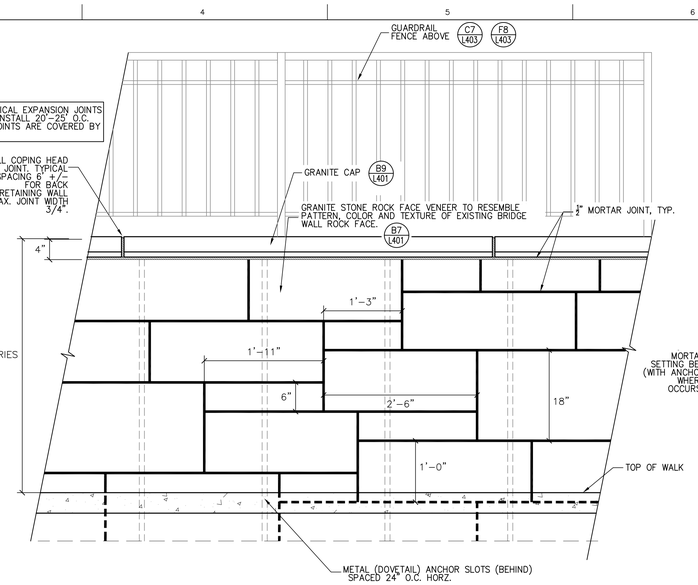

B4 ELEVATION - RETAINING WALL BACK OF ROSTRUM

1"=1'–0"

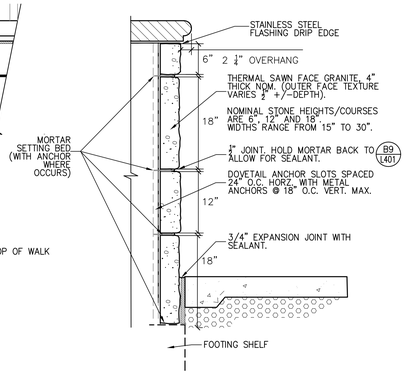

B7 SECTION - GRANITE VENEER

1"=1'–0"

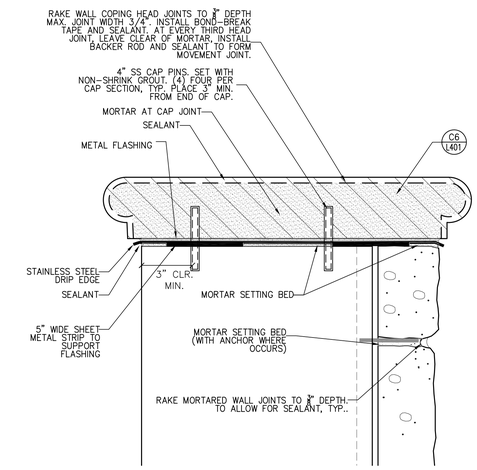

B9 MORTAR AT GRANITE CAP & GRANITE VENEER JOINTS

NO SCALE

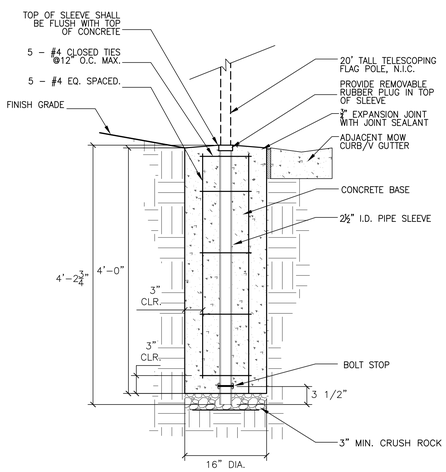

E1 FLAG POLE SLEEVE DETAIL - IN GROUND BASE

NOT TO SCALE

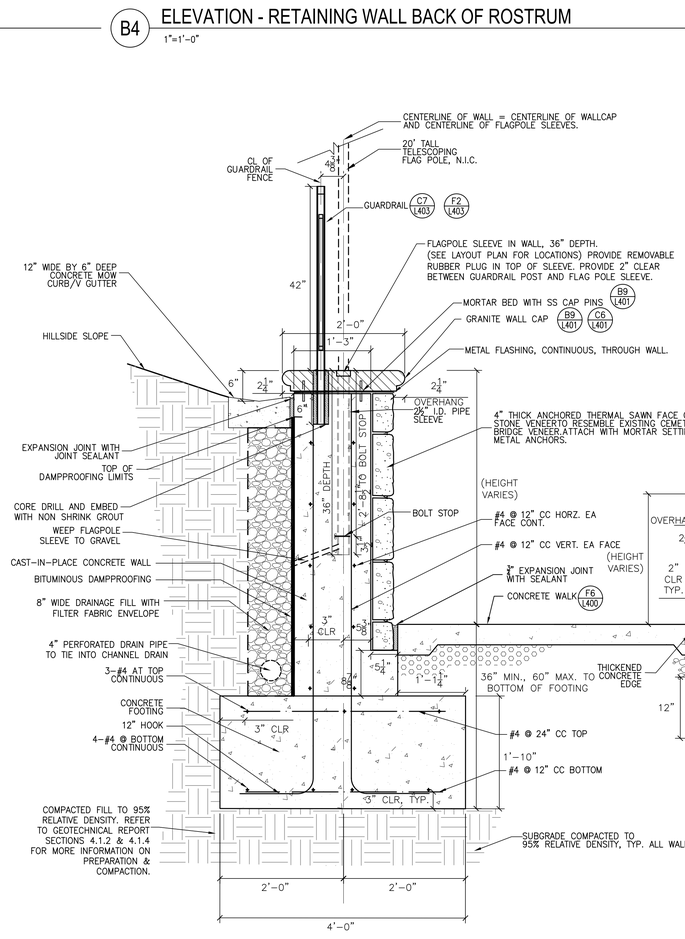

F2 SECTION THROUGH ROSTRUM STAGE AND RETAINING WALLS

1"=1'–0"

GRANITE COLOR TO MATCH EXISTING BALUSTRADE CAPS AT FLAG CIRCLE.
MORTAR AT CAP JOINTS TO BE HELD BELOW SURFACE AND SEALANT APPLIED.
ALL CAP JOINTS AND WALL JOINTS WHERE THEY OCCUR ARE TO ALIGN WITH PAVEMENT JOINTS UNLESS SHOWN OTHERWISE. SEE SITE LAYOUT PLAN L–201 FOR TYPICAL LOCATIONS OF JOINTS.

C6 GRANITE WALL CAP

1"=1'–0"

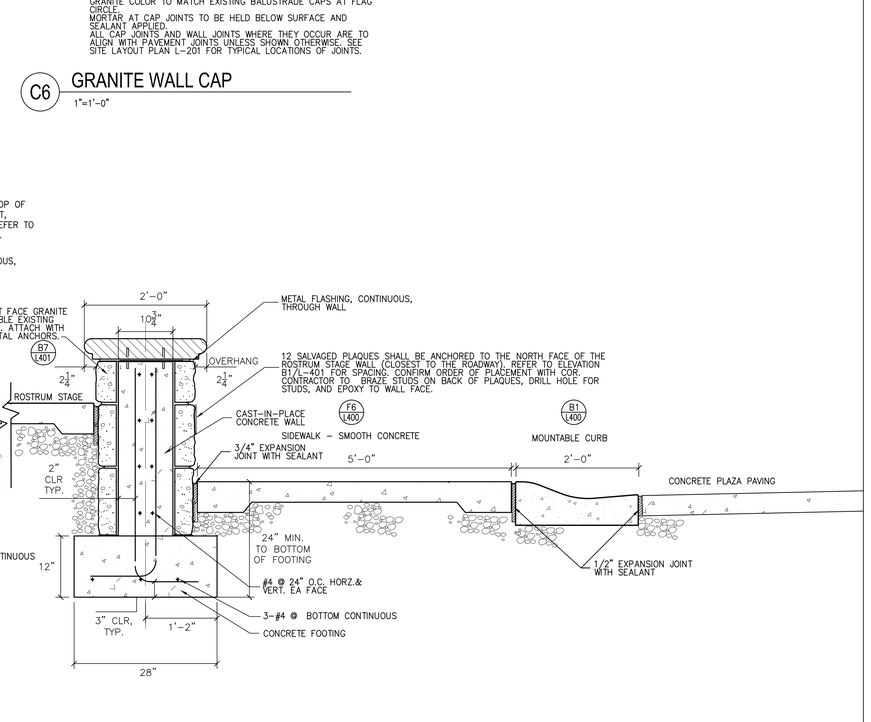

F6 SECTION THROUGH FRONT ROSTRUM STAGE WALL & ADJACENT PAVING

1"=1'–0"

CONSTRUCTION DOCUMENTS

Revisions	Date

LICENSED LANDSCAPE ARCHITECT — REBECCA MCNETT, FREEMAN/AIA — No. 4639 — Signature 03/31/15 Renewal Date — Date — STATE OF CALIFORNIA

JACOBS
1050 20TH STREET, SUITE 200
SACRAMENTO, CA 95811
PHONE (916) 929-3323 FAX (916) 929-1772

Subconsultant List

THE SIERRA WEST GROUP, LLC 9700 BUSINESS PARK DRIVE, STE. 102, SACRAMENTO, CA 95827 (916) 925–4000

NATIONAL CEMETERY ADMINISTRATION

Drawing Title	CONSTRUCTION DETAILS WALL & RAIL DETAILS 1
Project Title	RENOVATE ROSTRUM AND ROAD
Date:	JULY 30, 2014
Project No.	895CM3047
Approved: Director, Office of Construction Management	
Building Number	
Checked	WMR
Drawn	RJM
DRAWING NO.	L-401
Approved: Director, Project Management Service	
Location	GOLDEN GATE NATIONAL CEMETERY 1300 SNEATH LANE SAN BRUNO, CALIFORNIA
Dwg.	15 Of 18

P:\Projects\F7W03704 VA IDIQ Golden Gate Rostrum\2Drawings\UDPA_CDs\11-L-401-404 Construction Details - Rail & Stage Walls.dwg 7-29-14 02:30:36 PM mcneilfreemanrj