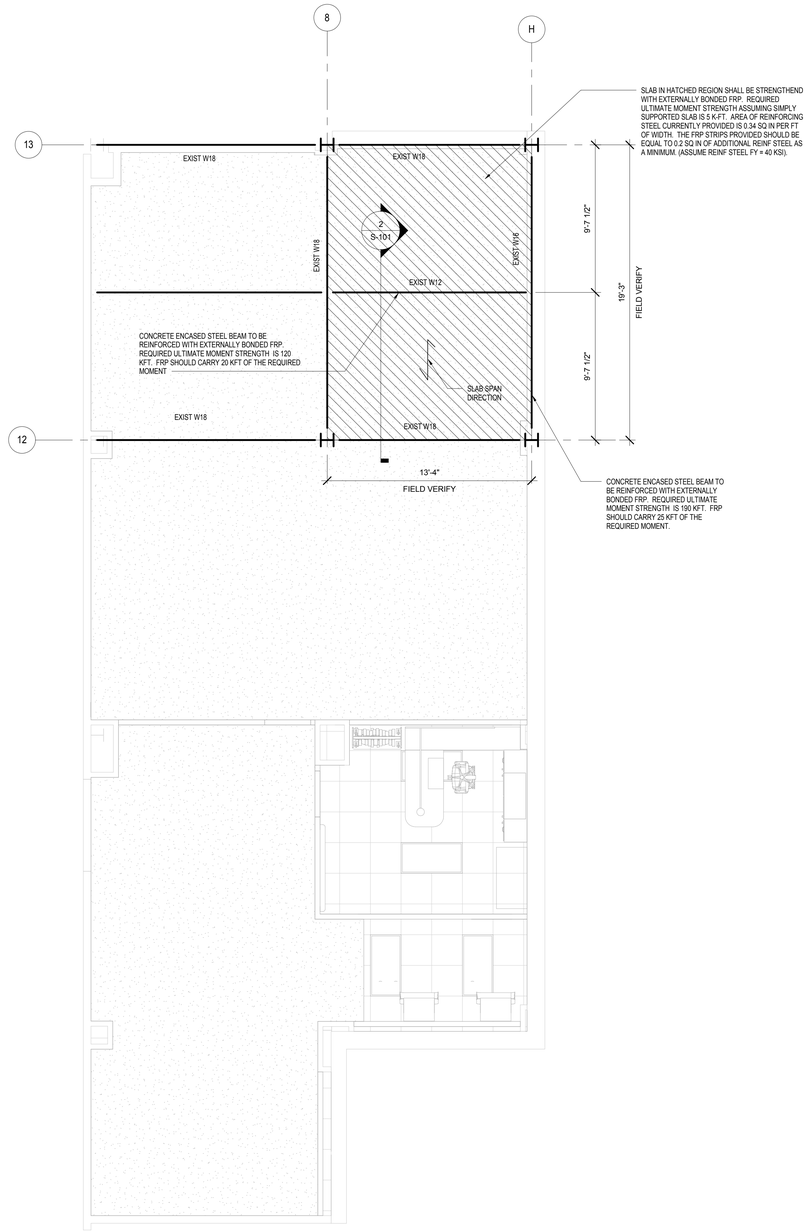

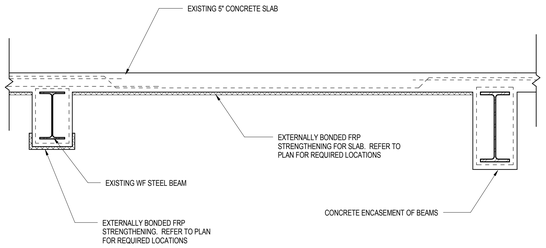

2 SECTION @ FRP STRENGTHENING
3/4" = 1'-0"

1 LIBRARY FLR - FRP STRENGTHENING PLAN
1/4" = 1'-0"

GENERAL NOTES:

1. FIBER REINFORCED POLYMER (FRP) CONTRACTOR SHALL DESIGN REQUIRED SYSTEM PER REQUIREMENTS ON THIS PLAN. IF ADDITIONAL OR DIFFERENT INFORMATION IS REQUIRED, CONTRACTOR SHALL REQUEST SUCH ADDITIONAL INFORMATION IN WRITING.

2. REFER TO SPECIFICATIONS FOR ADDITIONAL INFORMATION AND REQUIREMENTS.

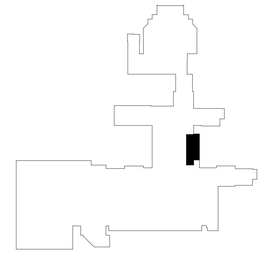

KEY PLAN

100% Construction Documents	
99% Construction Documents	
65% Design Development	03/22/2013
35% Schematic Design	09/24/2012
Revisions:	

ARCHITECTS/ENGINEERS/CONSULTANTS:

ARCHITECT
SPUR DESIGN, LLC
7700 NORTH HUDSON AVE
SUITE 9
OKLAHOMA CITY, OK 73116

MEP ENGINEER
PROJECT SOLUTIONS
2005 W. BROADWAY
SUITE 210
COLUMBIA, MO 65203

CIVIL ENGINEER
SPUR DESIGN, LLC
7700 NORTH HUDSON AVE
SUITE 9
OKLAHOMA CITY, OK 73116

STRUCTURAL ENGINEER
SPUR DESIGN, LLC
7700 NORTH HUDSON AVE
SUITE 9
OKLAHOMA CITY, OK 73116

COST ESTIMATOR
SPUR DESIGN, LLC
7700 NORTH HUDSON AVE
SUITE 9
OKLAHOMA CITY, OK 73116

PRELIMINARY
NOT FOR
CONSTRUCTION

OKLAHOMA CERTIFICATE OF AUTHORITY: 02295
spur DESIGN
7700 NORTH HUDSON, SUITE 9
OKLAHOMA CITY, OK 73116
PHONE- 405.842.6100
WWW.SPUR-DESIGN.COM

Drawing Title: LIBRARY FLOOR STRENGTHENING

Medical Center Director

Chief Engineer

Project Title: CANTEEN AND MEDICAL MEDIA LIBRARY

Location: OKLAHOMA CITY VAMC

Date: 3/14/2014 | Checked: PWS | Drawn: PWS

Project Number: 635-12-314

Building Number

Drawing Number: S-101

Office of Construction and Facilities Management

Department of Veterans Affairs

VA FORM 08-6231