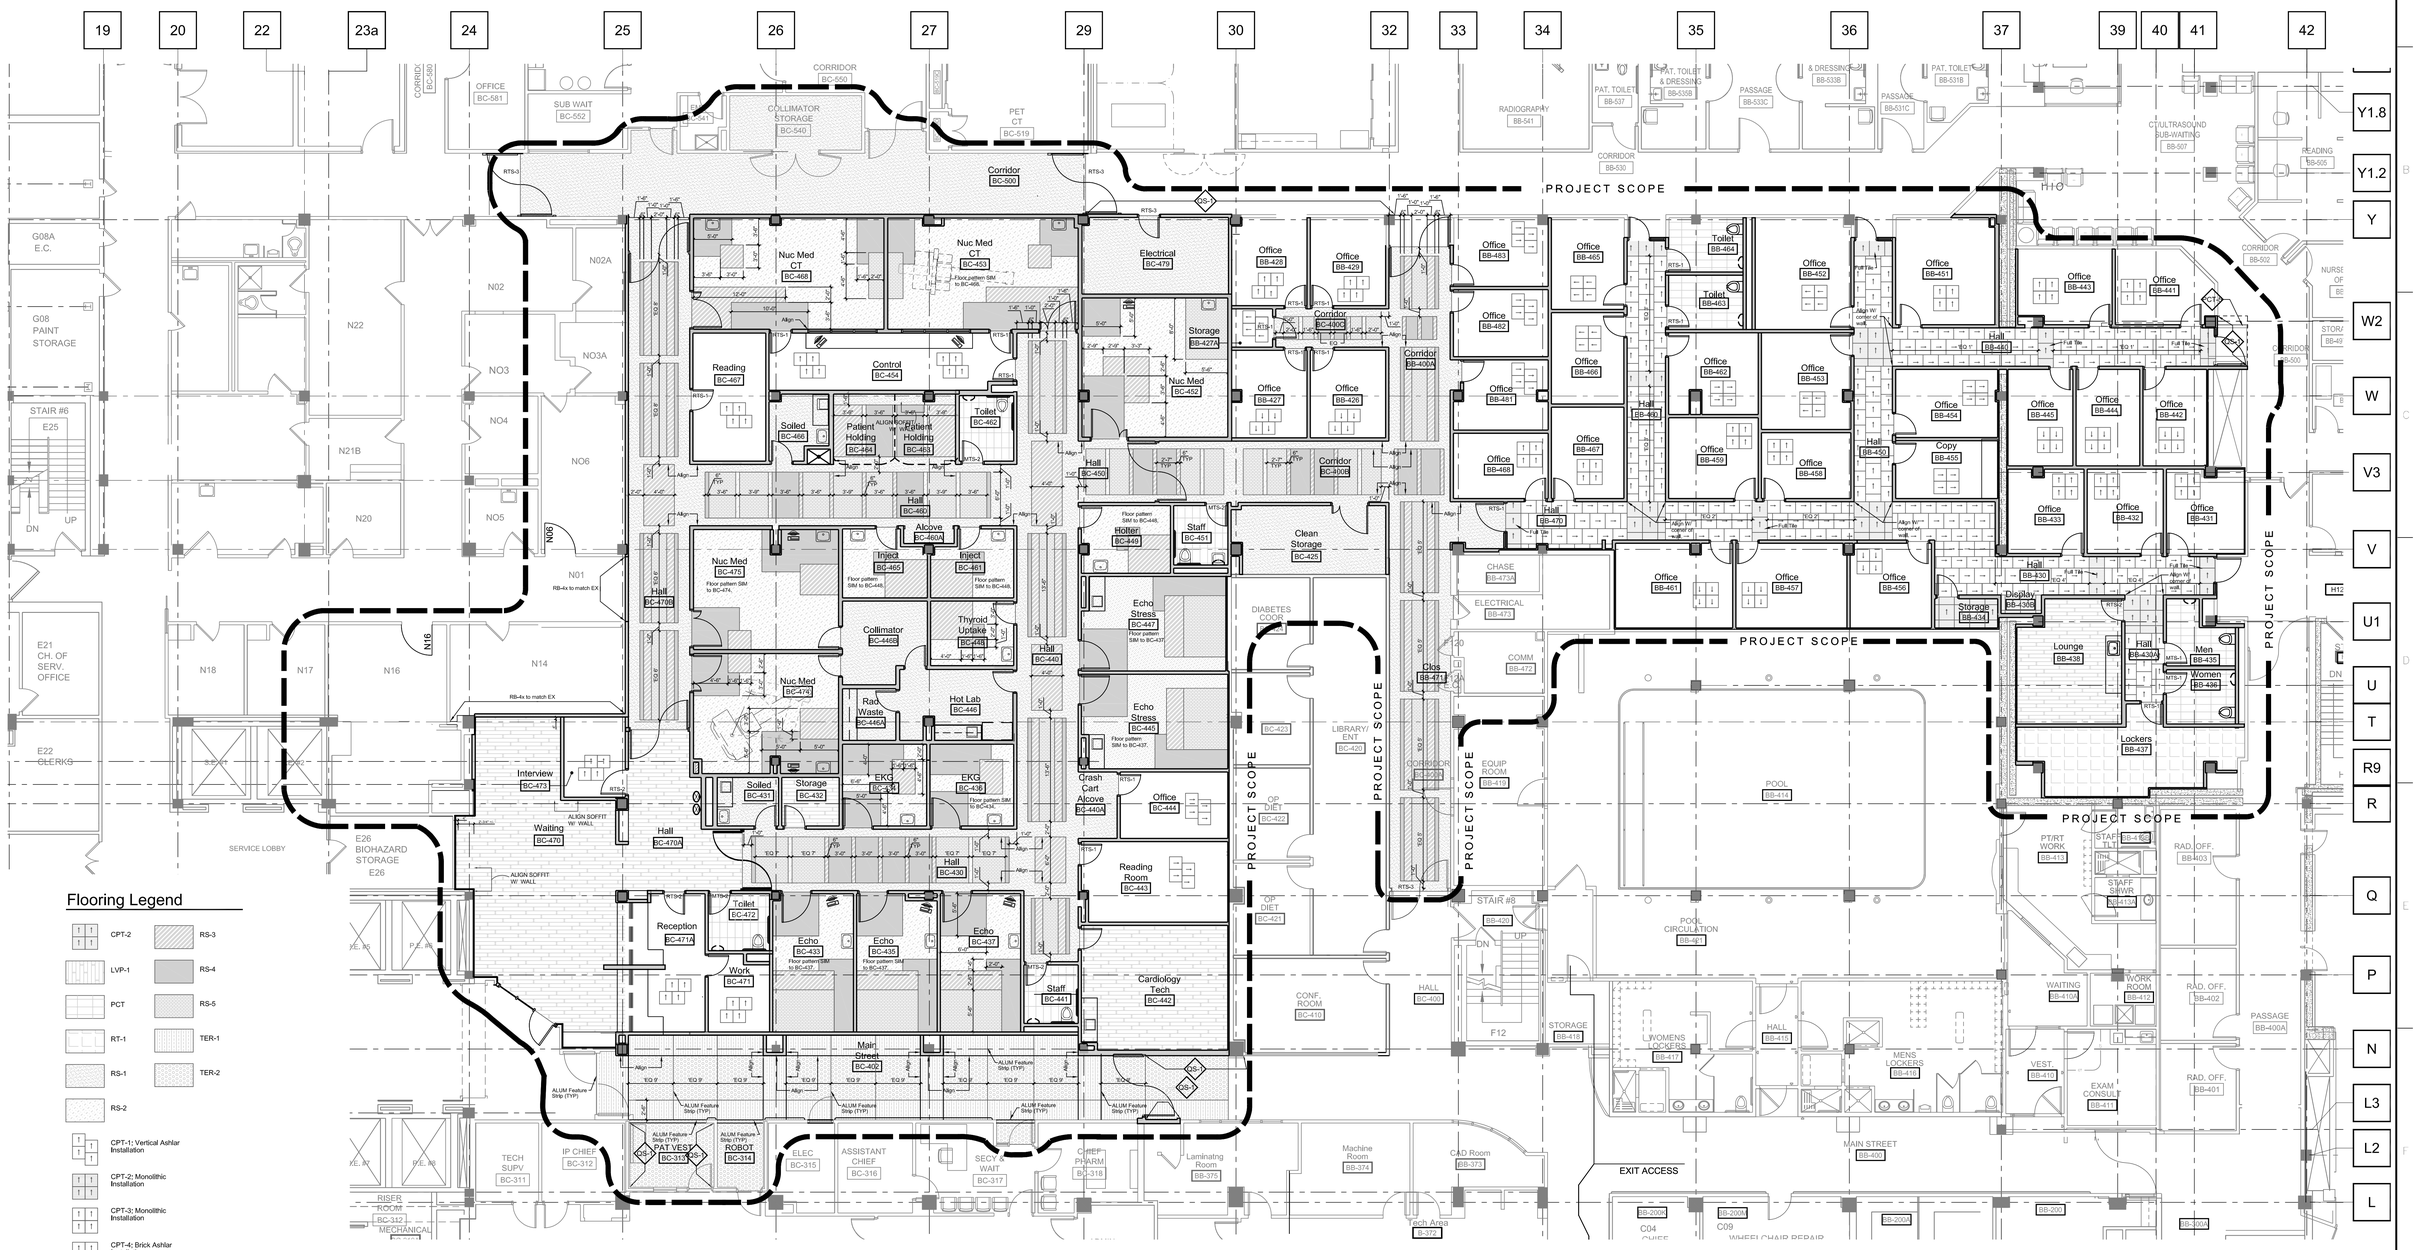

Flooring Legend

- CPT-2
- LVP-1
- PCT
- RT-1
- RS-1
- RS-2
- RS-3
- RS-4
- RS-5
- TER-1
- TER-2
- CPT-1: Vertical Ashlar Installation
- CPT-2: Monolithic Installation
- CPT-3: Monolithic Installation
- CPT-4: Brick Ashlar Installation

'EQ X' Indicates EQUAL dimensions; i.e. 'EQ 6' and 'EQ 6' to be equal, and i.e. 'EQ 8' and 'EQ 8' to be equal.

Partial Basement Floor Finish Plan (1)

0 4' 8' 16'
Scale 1/8" = 1'-0"

FULLY SPRINKLERED

Bid Issue	01/17/14
Revisions:	**Date**

CONSULTANTS:

FREDRICK, FREDRICK & HELLER ENGINEERS, INC.
672 EAST ROYALTON ROAD
BROADVIEW HTS., OHIO 44147
TEL. (440) 546-9696
FAX: (440) 546-9699

BARBER & HOFFMAN, INC.
Consulting Engineers
2217 East 9th Street, Suite 350
Cleveland OH 44115-1257
216-875-0100/ (F) 216-875-0111
barberhoffman.com

STATE OF OHIO — WILLIAM C. AYARS 7259 — REGISTERED ARCHITECT

ARCHITECT:

Perspectus architecture
13212 Shaker Square Suite 204 Cleveland, Ohio 44120
P. 216.752.1800 F.216.752.3833

DESIGN AND CONSTRUCTION DOCUMENTS AS INSTRUMENTS OF SERVICE ARE GIVEN IN CONFIDENCE AND REMAIN THE PROPERTY OF PERSPECTUS ARCHITECTURE. THE USE OF THIS DESIGN AND THESE CONSTRUCTION DOCUMENTS FOR PURPOSES OTHER THAN THE SPECIFIC PROJECT NAMED HEREIN IS STRICTLY PROHIBITED WITHOUT THE EXPRESSED WRITTEN CONSENT OF PERSPECTUS ARCHITECTURE.

Drawing Title: **PARTIAL BASEMENT FLOOR FINISH PLAN**

Approved: Project Director

Project Title: **EXPAND AND RENOVATE NUCLEAR MEDICINE AND RADIOLOGY**

Location: **VAMC - WADE PARK**

Date: 1-17-2014 | Checked: RN | Drawn: JG

Project Number: 541-14-101

Building Number: 1

Drawing Number: **1-IF1**

Dwg. of

Office of Facilities Management

Department of Veterans Affairs

VA FORM 08-6231, OCT 1978