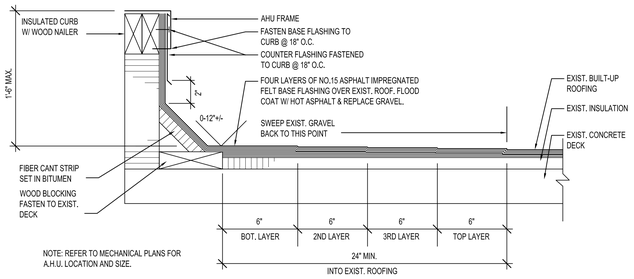

2 TYPICAL AHU ROOF CURB FLASHING DTL.
N.T.S.

GENERAL NOTES:

1. EXISTING ROOF DECK IS 9" THICK REINFORCED CONCRETE. COLUMN CAPS ARE 8" THICK REINFORCED CONCRETE.
2. COORDINATE ALL ROOFING REPAIR AND EQUIPMENT INSTALLATION REQUIREMENTS WITH THE ROOFING COMPANY MAINTAINING THE ROOF WARRANTY AND THE COR.
3. REFER TO MECHANICAL FOR SERVICE PLATFORM AND STAIR DETAILS.

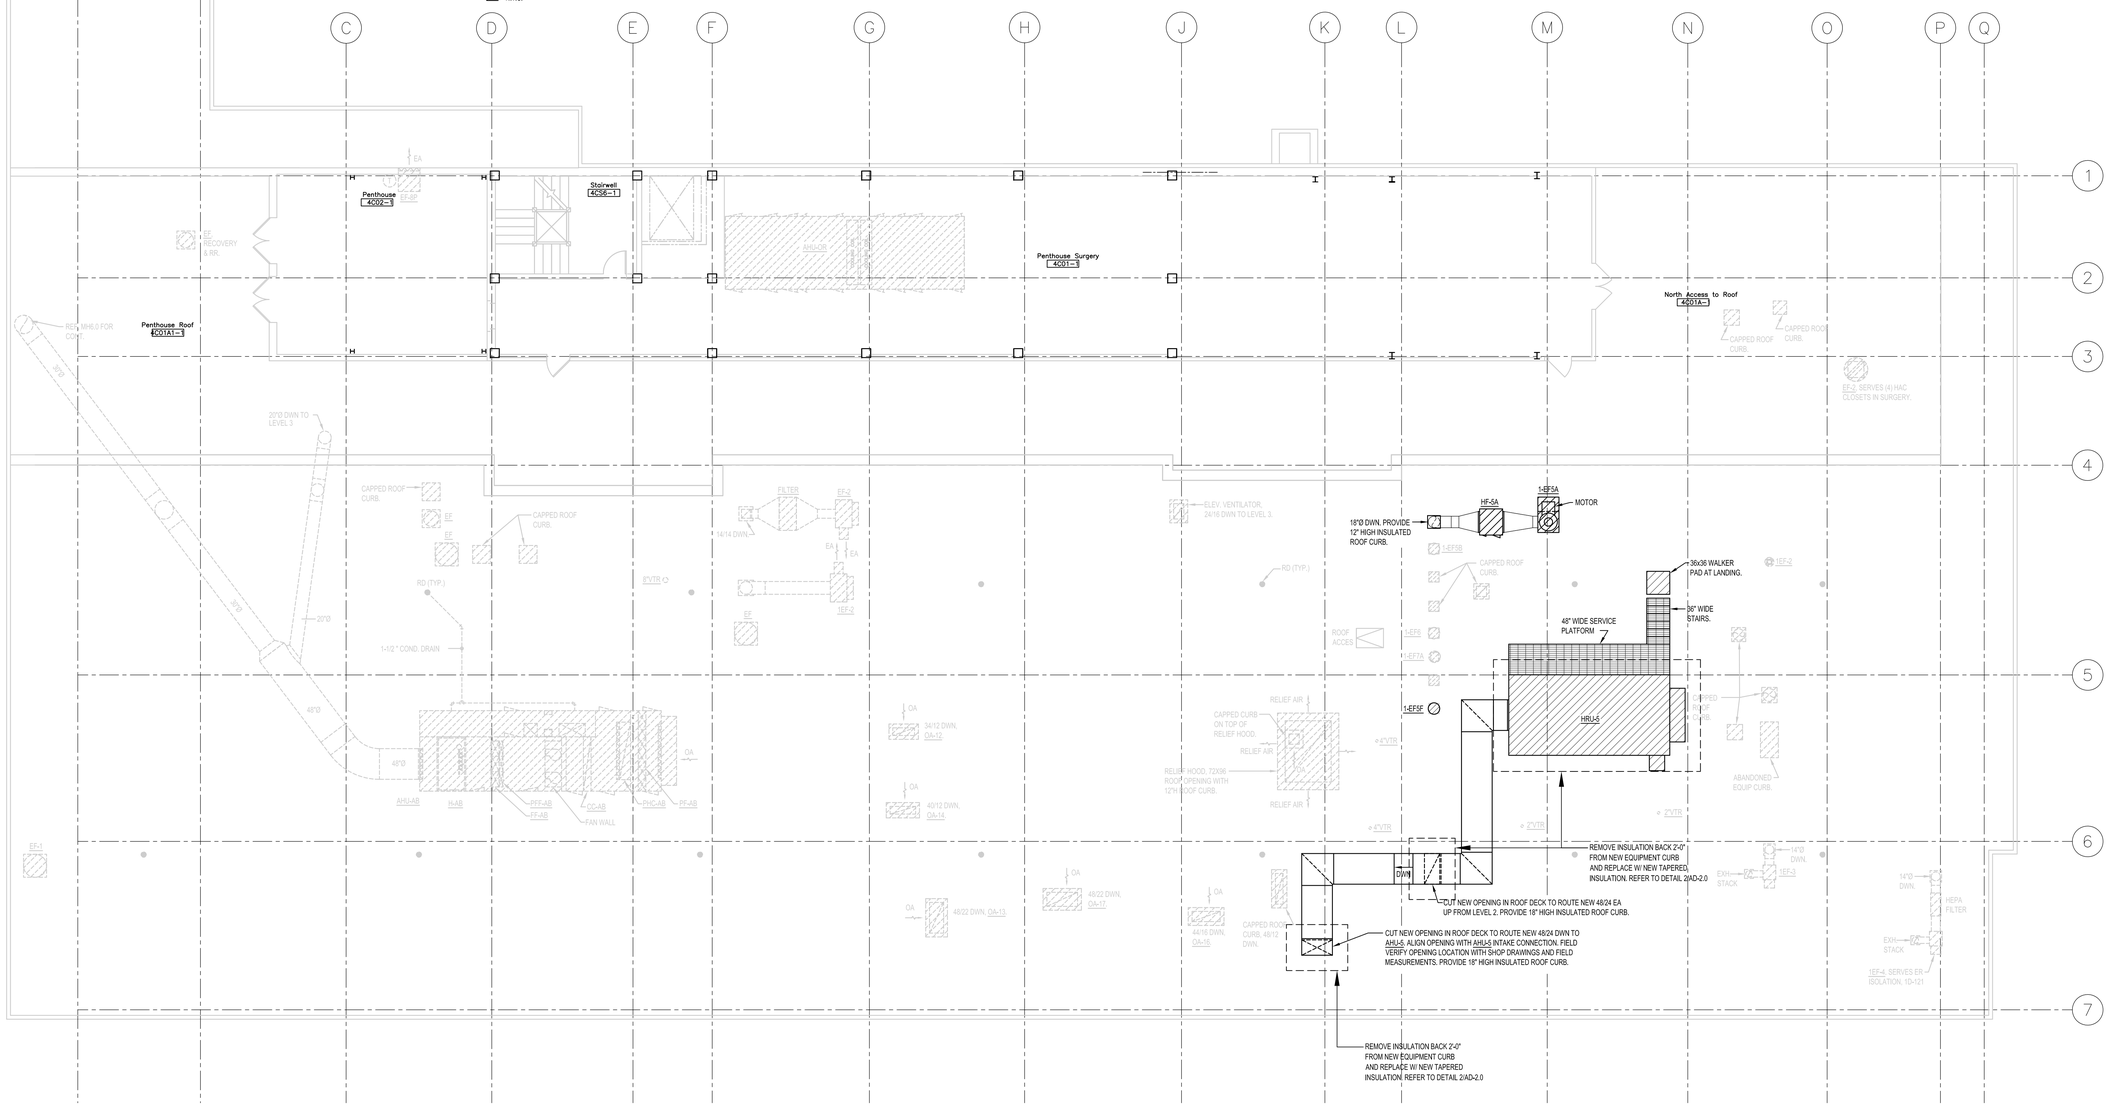

1 LEVEL 4, WING C: PENTHOUSE & ROOF DEMO PLAN
1/8"=1'-0"

ASBESTOS NOTE:
IF THE EXECUTION OF THIS WORK REQUIRES THE DISTURBING OF ANY SUBSTANCE WHICH APPEARS TO BE ASBESTOS OR WHICH MAY CONTAIN ASBESTOS FIBER, NOTIFY THE OWNER BEFORE CONTINUING WORK AT THE SUSPECT LOCATION. ANY MATERIAL TESTING POSITIVE SHALL BE REMOVED BY THE OWNER BEFORE WORK CONTINUES.

NOTE: EXISTING CONDITIONS SHOWN WERE DERIVED FROM OWNER FURNISHED DRAWINGS AND FIELD OBSERVATIONS. SOME BUILDING FEATURES AND MEP SYSTEMS ARE NOT SHOWN FOR CLARITY. FIELD VERIFY BUILDING CONSTRUCTION. FIELD VERIFY THE LOCATION, SIZE AND QUANTITY OF ALL EQUIPMENT.

NOTE: REFER TO DETAILS AND SCHEMATICS FOR PIPING, VALVES, FITTINGS AND OTHER APPURTENANCES REQUIRED, BUT NOT SHOWN FOR CLARITY.

STATE OF OKLAHOMA
PAUL RANDALL McCULLOUGH
06225
LICENSED ARCHITECT
8/19/13

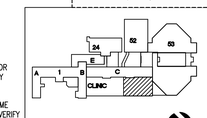

KEY PLAN
SCALE: NO SCALE
PROJECT NORTH

REVISIONS:	DESCRIPTION:	DATE:

Dept. of Veterans Affairs
Jack C. Montgomery
Medical Center
1011 Honor Height Drive
Muskogee, Oklahoma 74401

ENGINEER:
RMD CONSULTING, LLC
2815 VALLEY VIEW LANE, STE. 214
DALLAS, TX 75234
P: 972-488-8077 F: 972-488-8174
OK REG. ENGINEERING FIRM: 5183

CONSULTANTS:
ARCHITECT:
ARCHITECTURAL CONCEPTS, INC.
669 AIRPORT FREEWAY, STE. 300
HURST, TX 76053
P: 817-285-8885 F: 817-285-8021

APPROVED:	APPROVED: Interior Designer	APPROVED: Safety Manager	APPROVED: Medical Center Director
APPROVED:	APPROVED:	APPROVED: Infection Control Nurse	APPROVED: Associate Director
APPROVED:	APPROVED:	APPROVED: Industrial Hygienist	APPROVED: Chief of Staff
APPROVED:	APPROVED:	APPROVED: President A.F.G.E. 2250	APPROVED: Chief of Engineering Service

DRAWING TITLE: LEVEL 4, WING C: PENTHOUSE & ROOF DEMO PLAN

PROJECT TITLE: REPLACE LABORATORY AIR HANDLING UNITS

DATE: 8/19/2013
SCALE: AS SHOWN

PROJECT NO.	CONTRACT NO.	DESIGNED BY:	DRAWN BY:	CHECKED BY:
623-11-107	VA256-12-C-0295	PRM	BB	PRM

BUILDING NO.	AUTOCAD FILE NAME:	LOCATION
CLINICAL		Jack C. Montgomery VA Medical Center

DRAWING NO. AD-2.0
DWG. 07 OF 40

DEPARTMENT OF VETERANS AFFAIRS