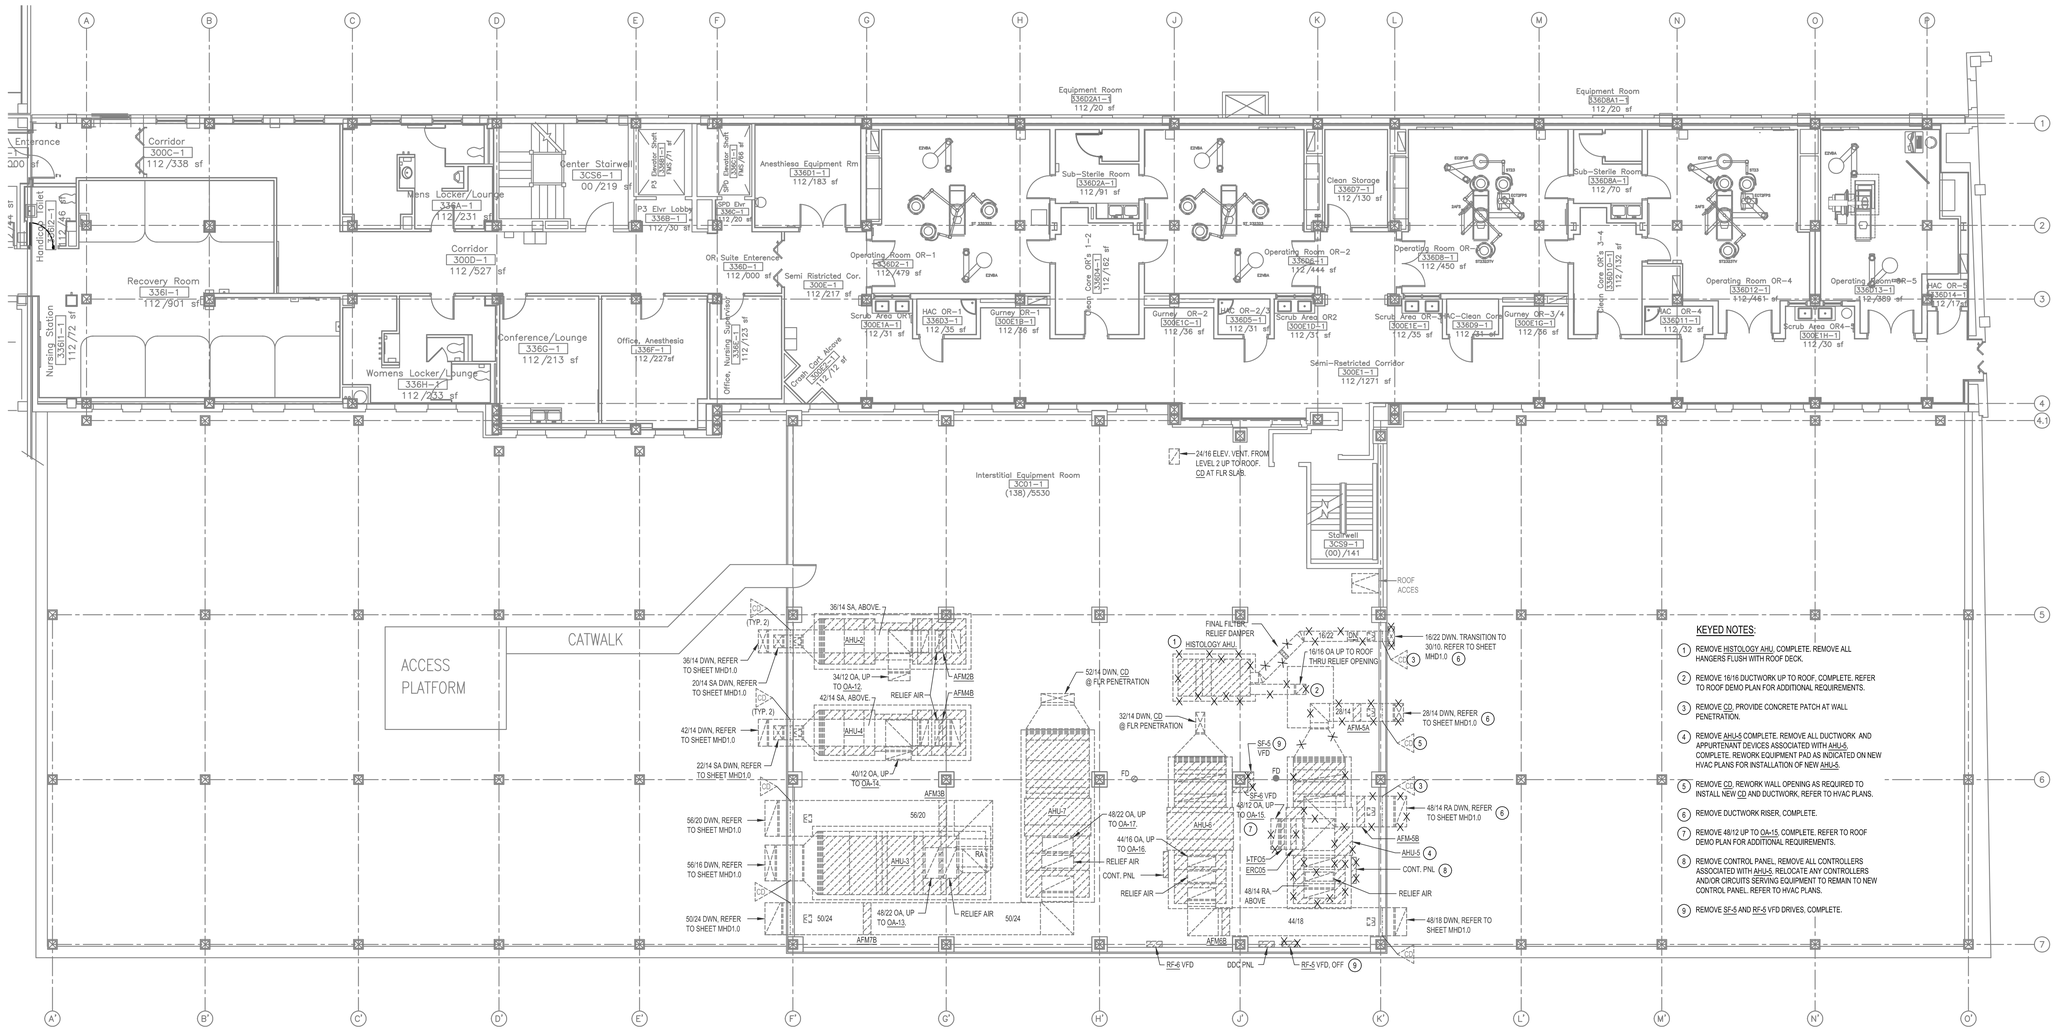

1 LEVEL 3, WING C: INTERSTITIAL HVAC DEMO PLAN

1/8"=1'-0"

The seal appearing on this document was authorized by Robert M. Dawes, 22675 on 8/19/2013. Alteration of a sealed document without proper notification to the responsible engineer is an offense under the Oklahoma Engineering Practice Act.

LICENSED PROFESSIONAL ENGINEER ROBERT M. DAWES 22675 OKLAHOMA

8/19/2013

ASBESTOS NOTE:
IF THE EXECUTION OF THIS WORK REQUIRES THE DISTURBING OF ANY SUBSTANCE WHICH APPEARS TO BE ASBESTOS OR WHICH MAY CONTAIN ASBESTOS FIBER, NOTIFY THE OWNER BEFORE CONTINUING WORK AT THE SUSPECT LOCATION. ANY MATERIAL TESTING POSITIVE SHALL BE REMOVED BY THE OWNER BEFORE WORK CONTINUES.

NOTE: EXISTING CONDITIONS SHOWN WERE DERIVED FROM OWNER FURNISHED DRAWINGS AND FIELD OBSERVATIONS. SOME BUILDING FEATURES AND MEP SYSTEMS ARE NOT SHOWN FOR CLARITY. FIELD VERIFY BUILDING CONSTRUCTION. FIELD VERIFY THE LOCATION, SIZE AND QUANTITY OF ALL EQUIPMENT.

NOTE: REFER TO DETAILS AND SCHEMATICS FOR PIPING, VALVES, FITTINGS AND OTHER APPURTENANCES REQUIRED, BUT NOT SHOWN FOR CLARITY.

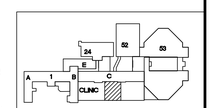

KEY PLAN
SCALE: NO SCALE
PROJECT NORTH

REVISIONS:	DESCRIPTION:	DATE:

Dept. of Veterans Affairs
Jack C. Montgomery Medical Center
1011 Honor Height Drive
Muskogee, Oklahoma 74401

ENGINEER:
RMD CONSULTING, LLC
2815 VALLEY VIEW LANE, STE. 214
DALLAS, TX 75234
P: 972-488-8077 F: 972-488-8174
OK REG. ENGINEERING FIRM: 5183

CONSULTANTS:
ARCHITECT:
ARCHITECTURAL CONCEPTS, INC.
669 AIRPORT FREEWAY, STE. 300
HURST, TX 76053
P: 817-285-8885 F: 817-285-8021

APPROVED:	APPROVED: Interior Designer	APPROVED: Safety Manager	APPROVED: Medical Center Director
APPROVED:	APPROVED:	APPROVED: Infection Control Nurse	APPROVED: Associate Director
APPROVED:	APPROVED:	APPROVED: Industrial Hygienist	APPROVED: Chief of Staff
APPROVED:	APPROVED:	APPROVED: President A.F.G.E. 2250	APPROVED: Chief of Engineering Service

DRAWING TITLE: LEVEL 3, WING C: INTERSTITIAL HVAC DEMO PLAN		PROJECT TITLE: REPLACE LABORATORY AIR HANDLING UNITS	
PROJECT NO.: 623-11-107	CONTRACT NO.: VA256-12-C-0295	DESIGNED BY:	DRAWN BY: / CHECKED BY:
BUILDING NO.: CLINICAL	AUTOCAD FILE NAME:	LOCATION: Jack C. Montgomery VA Medical Center	

DATE: 8/19/2013
SCALE: AS SHOWN
DRAWING NO.: MHD2.0
DWG. 10 OF 40

DEPARTMENT OF VETERANS AFFAIRS