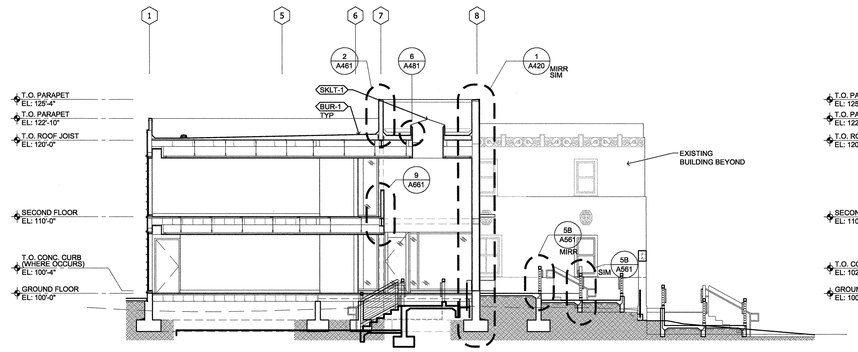

1 BUILDING SECTION LOOKING SOUTH
1/8" = 1'-0"

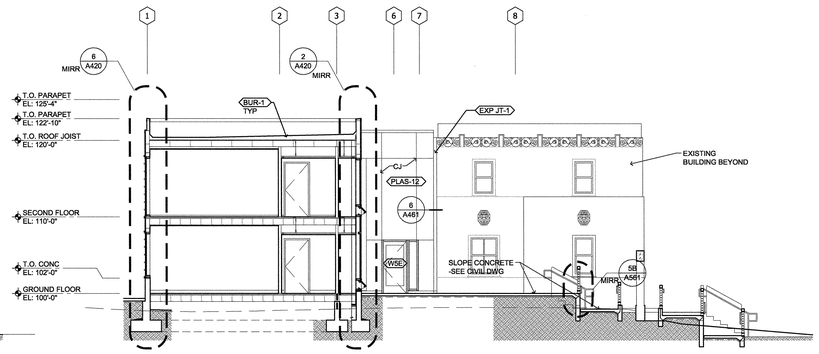

2 BUILDING SECTION LOOKING SOUTH
1/8" = 1'-0"

Revisions:	Date

CONSULTANTS:

STRUCTURAL:	DEGENKOLB ENGINEERS; 235 MONGOMERY STREET., SUITE 500; SAN FRANCISCO, CA 94104
MECHANICAL:	HTC ENGINEERS; 1529 CYPRESS ST., SUITE 103; WALNUT CREEK, CA 94596
ELECTRICAL:	BAY AREA CONSULTING ENGINEERS; 311 CALIFORNIA STREET, SUITE 720; SAN FRANCISCO, CA 94104
CIVIL ENGINEER:	GHD CIVIL ENGINEERS; 2235 MERCURY WAY, SUITE 150; SANTA ROSA, CA 95407
ESTIMATING:	CUMMING CORPORATION; 1970 BROADWAY, SUITE 630; OAKLAND, CA 94612
SURVEYORS:	MARTIN M. RON ASSOCIATES, INC.; 859 HARRISON ST., SUITE 200; SAN FRANCISCO, CA 94107
UTILITY LOCATORS:	CRUZ BROTHERS LOCATORS; P.O. BOX 66768; SCOTTS VALLEY, CA 95067

ARCHITECT/ENGINEERS:

HGA
Architecture | Engineering | Planning
Hammel, Green and Abrahamson, Inc.
170 Maiden Lane - Fifth Floor
San Francisco, California USA 94108
Telephone 415.814.6910
Facsimile 415.962.2598

LICENSED ARCHITECT
STATE OF CALIFORNIA
RENEWAL DATE

Drawing Title
BUILDING SECTIONS
Scale: **1/8" = 1'-0"**

Approved: Project Director

Project Title
VA Medical Center Seismic Replacement And Retrofit

Location
San Francisco, CA

Date **1/22/2013** | Checked | Drawn **SMB**

Project Number **2941-001-00**

Building Number **9, 10 & 22**

Drawing Number **A401**

Office of Facilities Management

Department of Veterans Affairs