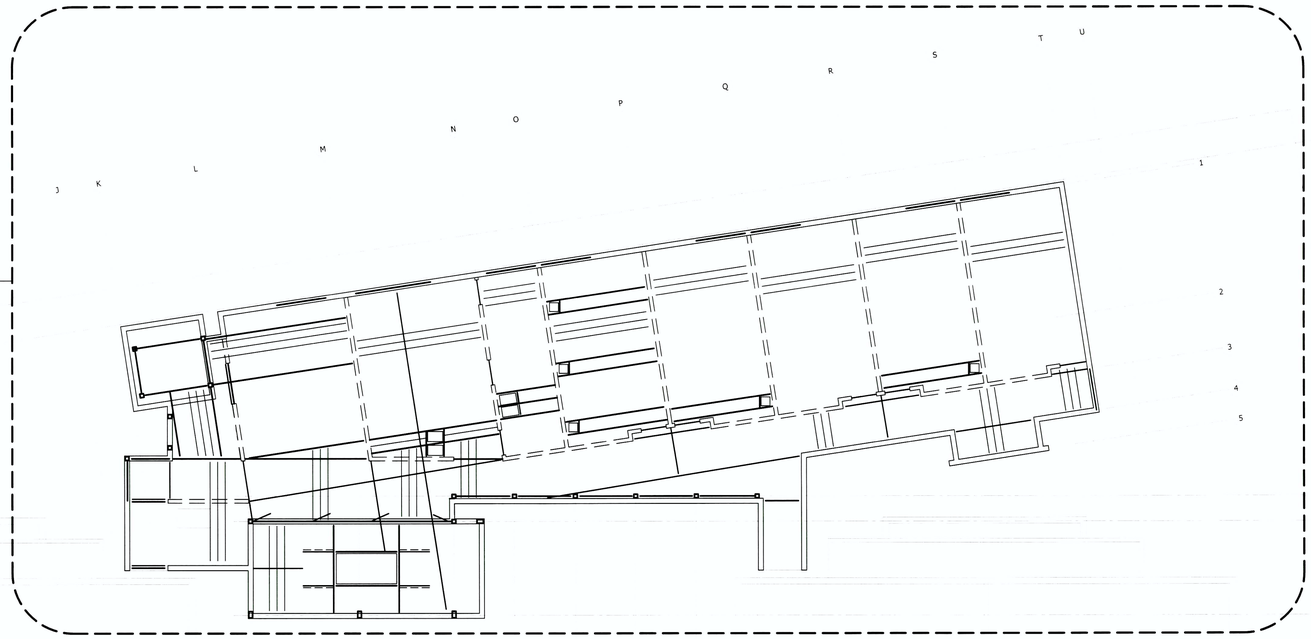

BACKCHECK #1	3/25/11
100% CONSTRUCTION DOCUMENTS	9/10/08
95% CONSTRUCTION DOCUMENTS	8/8/08
Revisions:	Date

CONSULTANTS:

STRUCTURAL:	DEGENKOLB ENGINEERS; 235 MONGOMERY STREET., SUITE 500; SAN FRANCISCO, CA 94104
MECHANICAL:	HTC ENGINEERS; 1529 CYPRESS ST., SUITE 103; WALNUT CREEK, CA 94596
ELECTRICAL:	BAY AREA CONSULTING ENGINEERS, INC.; 96 SUITE C SPRINGTOWNE CENTER; VALLEJO, CA 94590
CIVIL ENGINEER:	WINZLER & KELLY; 417 MONTGOMERY ST., SUITE 700; SAN FRANCISCO, CA 94104
ESTIMATING:	CUMMING CORPORATION; 1970 BROADWAY, SUITE 630; OAKLAND, CA 94612
SURVEYORS:	MARTIN M. RON ASSOCIATES, INC.; 859 HARRISON ST., SUITE 200; SAN FRANCISCO, CA 94107
UTILITY LOCATORS:	CRUZ BROTHERS LOCATORS; P.O. BOX 66768; SCOTTS VALLEY, CA 95067

ARCHITECT/ENGINEERS:

HGA
Architecture | Engineering | Planning
Hammel, Green and Abrahamson, Inc.
44 5 Bush Street - Fourth Floor
San Francisco, California USA 94108
Telephone 415.962.2592
Facsimile 415.962.2598

REGISTERED PROFESSIONAL ENGINEER — ANDREW N. SIEGEL — No. 18809 — Exp. 6/30/13 — STRUCTURAL — STATE OF CALIFORNIA

REGISTERED ARCHITECT — STATE OF CALIFORNIA

10/24/2012

N TRUE

Drawing Title	ROOF - KEY PLAN
Scale:	1/8"=1'-0"
Approved: Project Director	
Project Title	VA Medical Center Seismic Replacement And Retrofit
Location	San Francisco, CA
Date	10 / 22 / 2012
Checked	
Drawn	
Project Number	2941-001-00
Building Number	22
Drawing Number	SF-103

Office of Facilities Management

Department of Veterans Affairs

one sixteenth inch = one foot
16

one thirty second inch = one foot
16