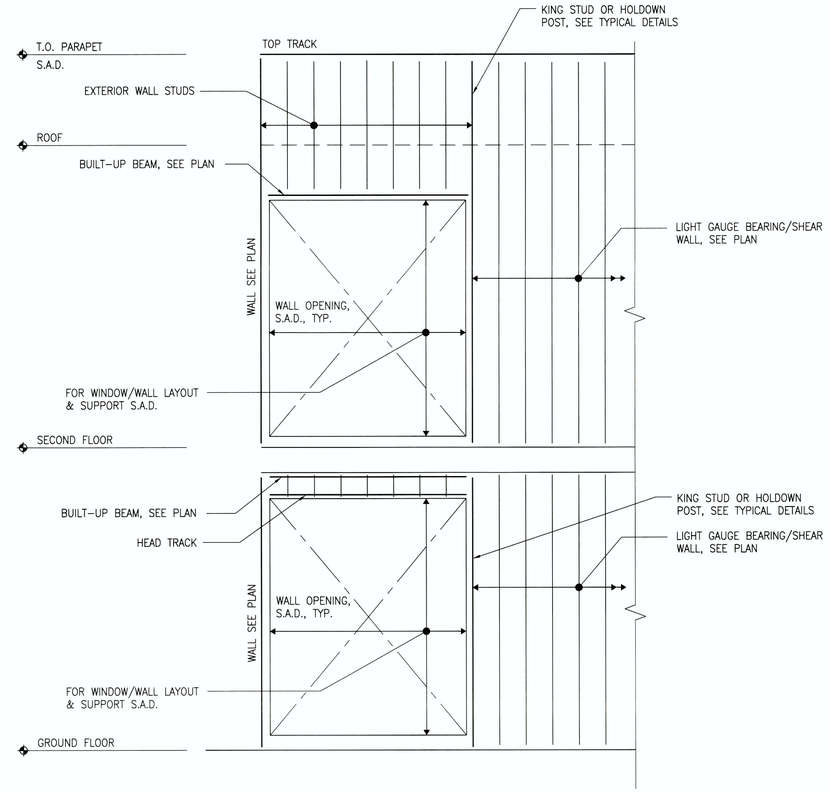

5 EXTERIOR WALL FRAMING
1/2" = 1'-0"

one sixteenth inch = one foot
one thirty second inch = one foot

Revisions:	Date
BACKCHECK #1	3/25/11
100% CONSTRUCTION DOCUMENTS	9/10/08
95% CONSTRUCTION DOCUMENTS	8/8/08

CONSULTANTS:

STRUCTURAL:	DEGENKOLB ENGINEERS; 235 MONGOMERY STREET., SUITE 500; SAN FRANCISCO, CA 94104
MECHANICAL:	HTC ENGINEERS; 1529 CYPRESS ST., SUITE 103; WALNUT CREEK, CA 94596
ELECTRICAL:	BAY AREA CONSULTING ENGINEERS, INC.; 96 SUITE C SPRINGTOWNE CENTER; VALLEJO, CA 94590
CIVIL ENGINEER:	WINZLER & KELLY; 417 MONTGOMERY ST., SUITE 700; SAN FRANCISCO, CA 94104
ESTIMATING:	CUMMING CORPORATION; 1970 BROADWAY, SUITE 630; OAKLAND, CA 94612
SURVEYORS:	MARTIN M. RON ASSOCIATES, INC.; 859 HARRISON ST., SUITE 200; SAN FRANCISCO, CA 94107
UTILITY LOCATORS:	CRUZ BROTHERS LOCATORS; P.O. BOX 66768; SCOTTS VALLEY, CA 95067

ARCHITECT/ENGINEERS:

Architecture | Engineering | Planning
Hammel, Green and Abrahamson, Inc.
445Bush Street - Fourth Floor
San Francisco, California USA 94108
Telephone 415.962.2592
Facsimile 415.962.2598

REGISTERED PROFESSIONAL ENGINEER — No. 4809 Exp. 6/30/13 — STRUCTURAL — STATE OF CALIFORNIA
10/22/2012

RENEWAL 08/31/2013 — REGISTERED PROFESSIONAL ENGINEER — STATE OF CALIFORNIA

Drawing Title: **ELEVATIONS**
Scale: **AS NOTED**
Approved: Project Director

Project Title: **VA Medical Center Seismic Replacement And Retrofit**
Location: **San Francisco, CA**
Date: **10 / 22 / 2012**
Checked:
Drawn:

Project Number: **2941-001-00**
Building Number: **22**
Drawing Number: **S-202**

Office of Facilities Management
Department of Veterans Affairs