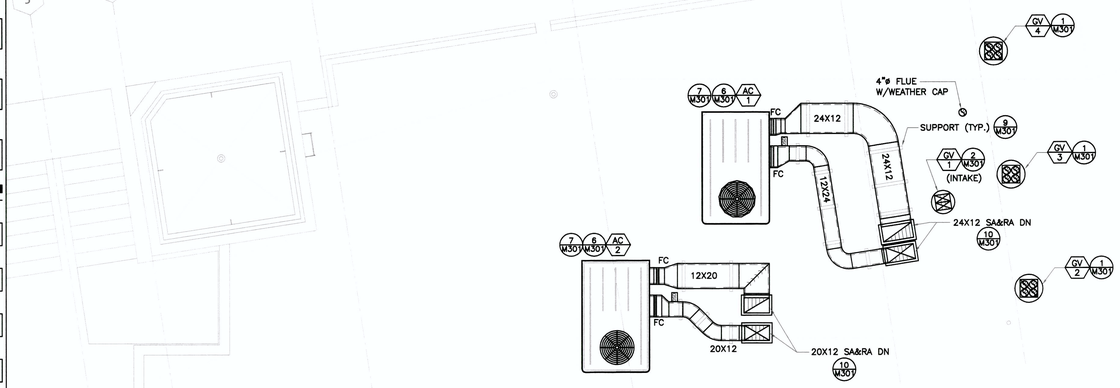

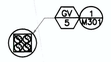

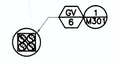

1 ROOF HVAC PLAN

1/4" = 1' – 0"

GENERAL NOTES:

1. MAINTAIN A MINIMUM OF 10'–0" FROM ANY OUTSIDE AIR INTAKE OR OPERABLE WINDOW.

Revisions:	Date

CONSULTANTS:

STRUCTURAL:	DEGENKOLB ENGINEERS; 235 MONGOMERY STREET., SUITE 500; SAN FRANCISCO, CA 94104
MECHANICAL:	HTC ENGINEERS; 1529 CYPRESS ST., SUITE 103; WALNUT CREEK, CA 94596
ELECTRICAL:	BAY AREA CONSULTING ENGINEERS; 311 CALIFORNIA STREET, SUITE 720; SAN FRANCISCO, CA 94104
CIVIL ENGINEER:	GHD CIVIL ENGINEERS; 2235 MERCURY WAY, SUITE 150; SANTA ROSA, CA 95407
ESTIMATING:	CUMMING CORPORATION; 1970 BROADWAY, SUITE 630; OAKLAND, CA 94612
SURVEYORS:	MARTIN M. RON ASSOCIATES, INC.; 859 HARRISON ST., SUITE 200; SAN FRANCISCO, CA 94107
UTILITY LOCATORS:	CRUZ BROTHERS LOCATORS; P.O. BOX 66768; SCOTTS VALLEY, CA 95067

REGISTERED PROFESSIONAL ENGINEER — WALEED ALWASH — H27121 EXP.06/30/13 — MECHANICAL — STATE OF CALIFORNIA

ARCHITECT/ENGINEERS:

Architecture | Engineering | Planning
Hammel, Green and Abrahamson, Inc.
445Bush Street - Fourth Floor
San Francisco, California USA 94108
Telephone 415.962.2592
Facsimile 415.962.2598

REGISTERED ARCHITECT — MICHAEL REED — C-26 — EXPIRATION DATE — STATE OF CALIFORNIA

N TRUE

Drawing Title: BLDG 22 – ROOF HVAC PLAN.

Scale:

Approved: Project Director

Project Title: **VA Medical Center Seismic Replacement And Retrofit**

Location: **San Francisco, CA**

Date: **10 / 22 / 2012** | Checked: **WHA** | Drawn: **MR**

Project Number: **2941-001-00**

Building Number: **9, 10 & 22**

Drawing Number: **M202**

Office of Facilities Management

Department of Veterans Affairs

S:\pro\08\hga\hga0801\m202-roof.dwg, 10/23/2012 5:06:21 PM, Muhammad, HTC Engineers, HTC Engineers