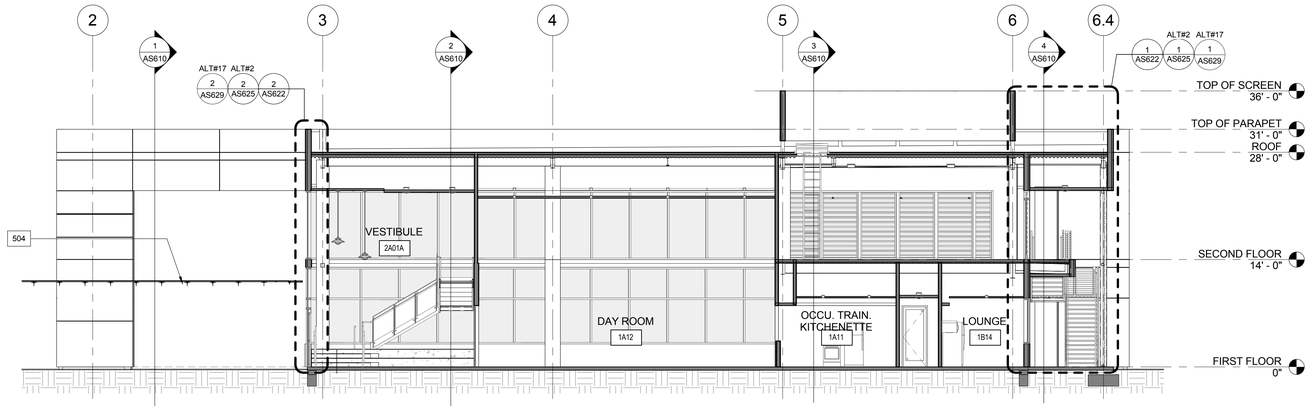

5 BUILDING SECTION
1/8" = 1'-0"

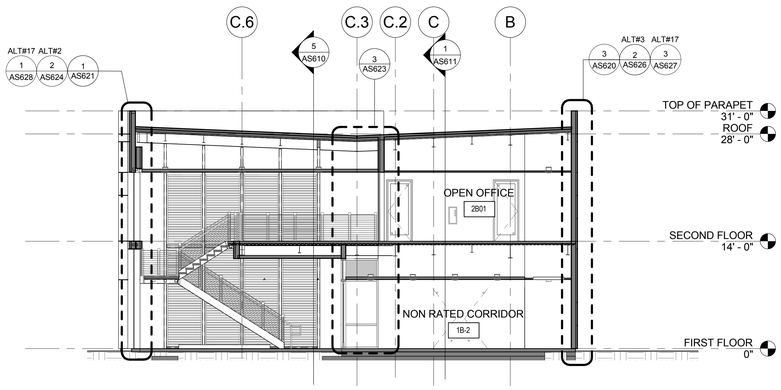

4 BUILDING SECTION
1/8" = 1'-0"

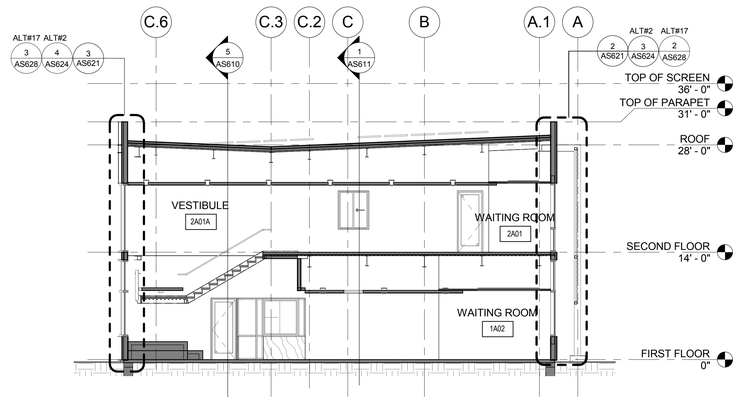

2 BUILDING SECTION
1/8" = 1'-0"

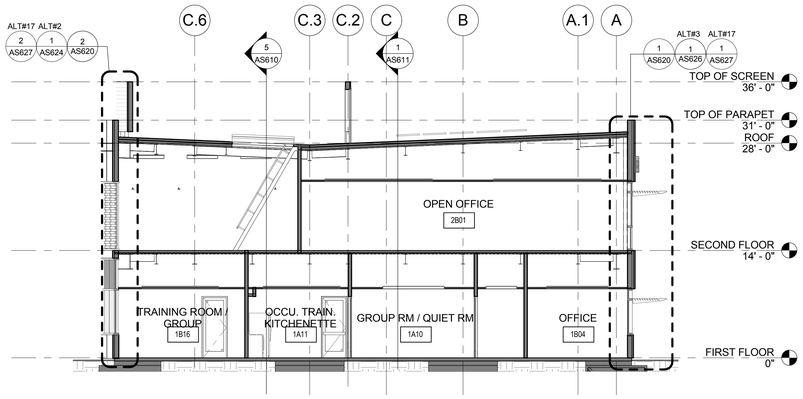

3 BUILDING SECTION
1/8" = 1'-0"

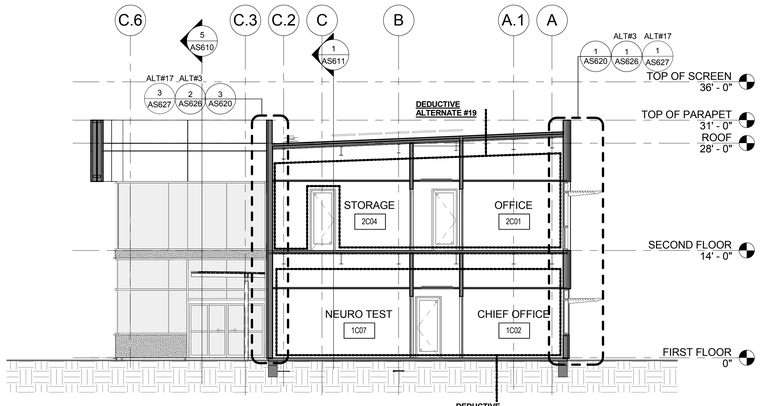

1 BUILDING SECTION
1/8" = 1'-0"

GENERAL NOTES

1. REFER TO SHEET GI001 FOR TYPICAL SYMBOLS AND ABBREVIATIONS

KEYNOTES

504 EXTERIOR TRELLIS, SEE SHEET AS230 FOR DETAILS, (OMIT AT DEDUCT ALT #8)

LEGEND

AREA OF DEDUCTIVE ALTERNATE #19

THIS SPACE TO BE LABLED AS "UNFINISHED". DEDUCT ALL INTERIOR WALLS, FINISHES, CEILINGS, FF&E, PLUMBING FIXTURES, TOILET ROOM ACCESSORIES, ETC. PROVIDE CODE REQUIRED EXIT LIGHTING, HVAC (AND ACCESS) TO MACHINE ROOM 1C05 & DATA ROOM 2C05 AND IDENTIFY MEP POINTS OF CONNECTION FOR FUTURE BUILD OUT OF THIS AREA.

CONSULTANTS:

LICENSED ARCHITECT FORREST T. MCMILLEN NO. C-32235 REN. 08-31-15 STATE OF CALIFORNIA

ARCHITECT/ENGINEERS:

HMC Architects
1827 E. Fir Avenue / Studio 103 / Fresno, CA 93720
T 559 322 2444/ www.hmcarchitects.com
HMC PROJECT #1393002-000

Drawing Title: BUILDING SECTIONS

Approved: Project Director

Project Title: Mental Health Psychosocial Rehab Recovery and Health Care for Homeless Veteran Center

Location: 2615 E. CLINTON AVE, FRESNO, CA 93703

Date: 08/11/2014 | Checked: WB, GV | Drawn: JM

Project Number: 570-217

Building Number: 37

Drawing Number: AS610

Dwg. 32 of 197

Office of Construction and Facilities Management:

Department of Veterans Affairs