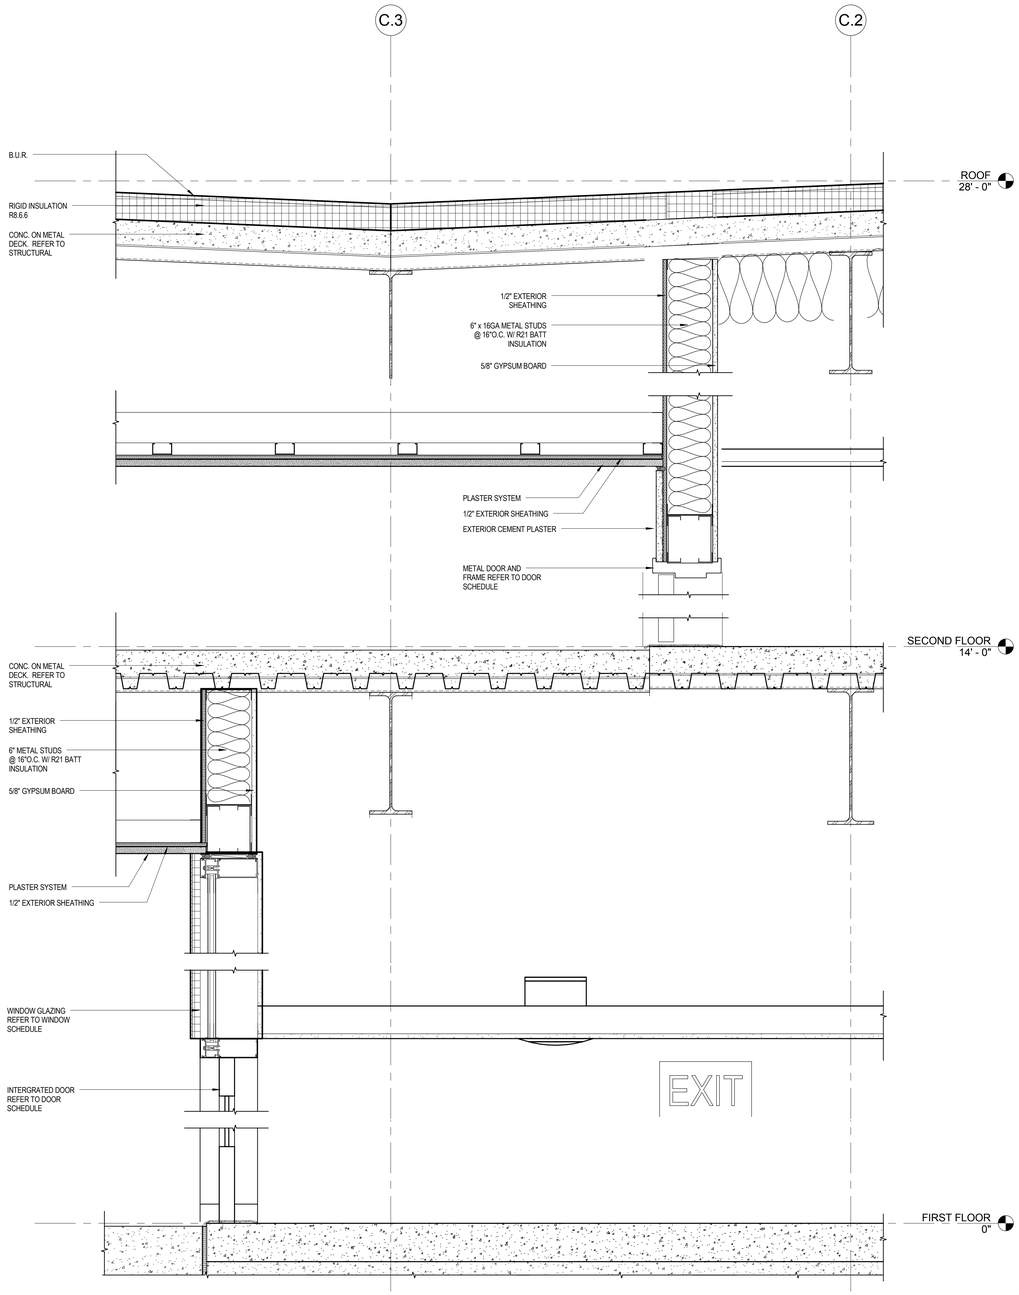

3 WALL SECTION
1 1/2" = 1'-0"

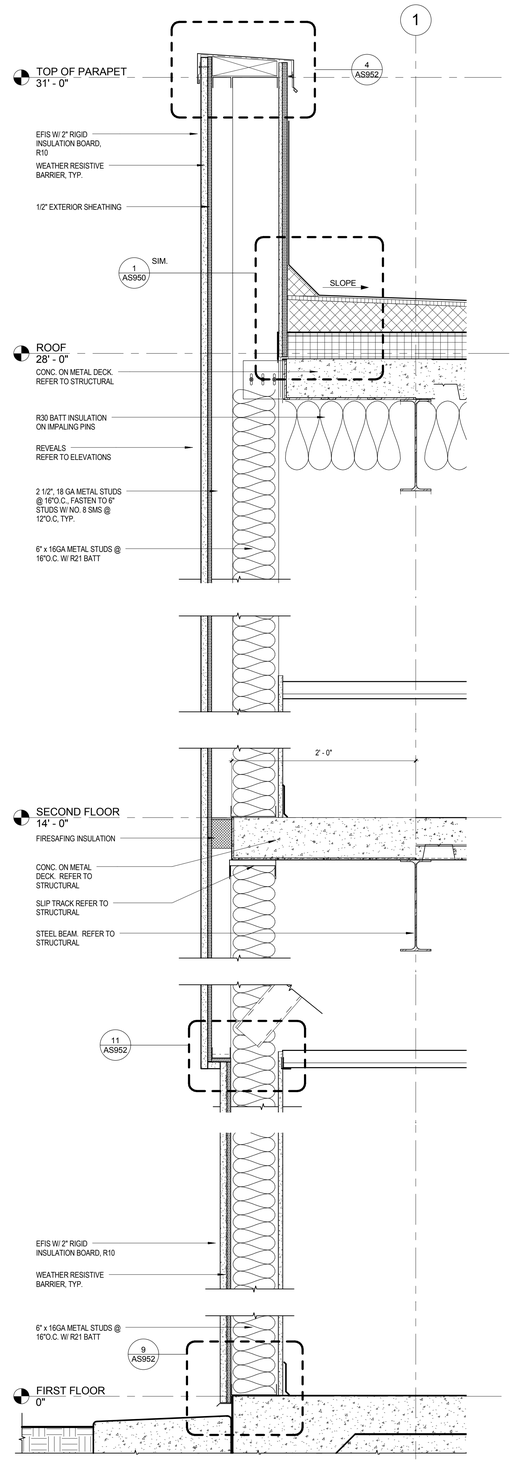

2 WALL SECTION
1 1/2" = 1'-0"

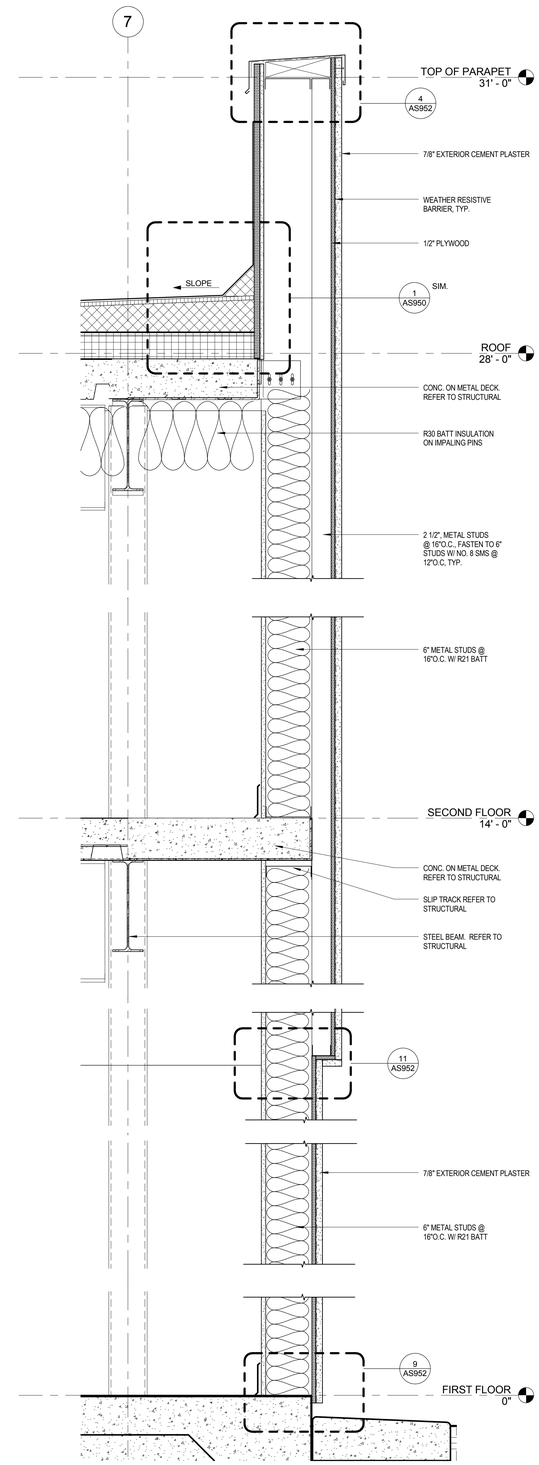

1 WALL SECTION
1 1/2" = 1'-0"

CONSULTANTS:

LICENSED ARCHITECT FORREST T. MCMULLEN NO. C-22235 REN. 08-31-16 STATE OF CALIFORNIA

ARCHITECT/ENGINEERS:

HMC Architects
1827 E. Fir Avenue / Studio 103 / Fresno, CA 93720
T 559 322 2444/ www.hmcarchitects.com
HMC PROJECT #1393002-000

Drawing Title	WALL SECTIONS - DEDUCTIVE ALTERNATE #17
Approved: Project Director	
Project Title	Mental Health Psychosocial Rehab Recovery and Health Care for Homeless Veteran Center
Location	2615 E. CLINTON AVE, FRESNO, CA 93703
Date	08/11/2014
Checked	WB, GV
Drawn	JM
Project Number	570-217
Building Number	37
Drawing Number	AS630
	Dwg. 44 of 197

Office of Construction and Facilities Management:

Department of Veterans Affairs