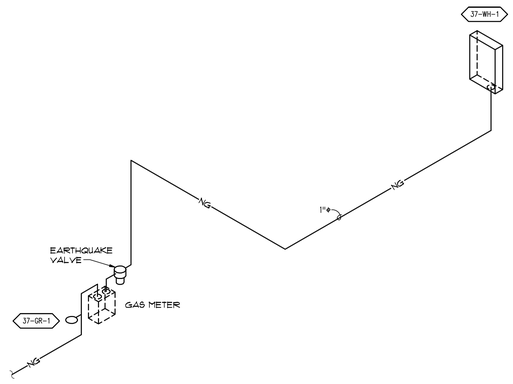

1 **GAS ISOMETRIC PLUMBING PLAN**
SCALE: NTS

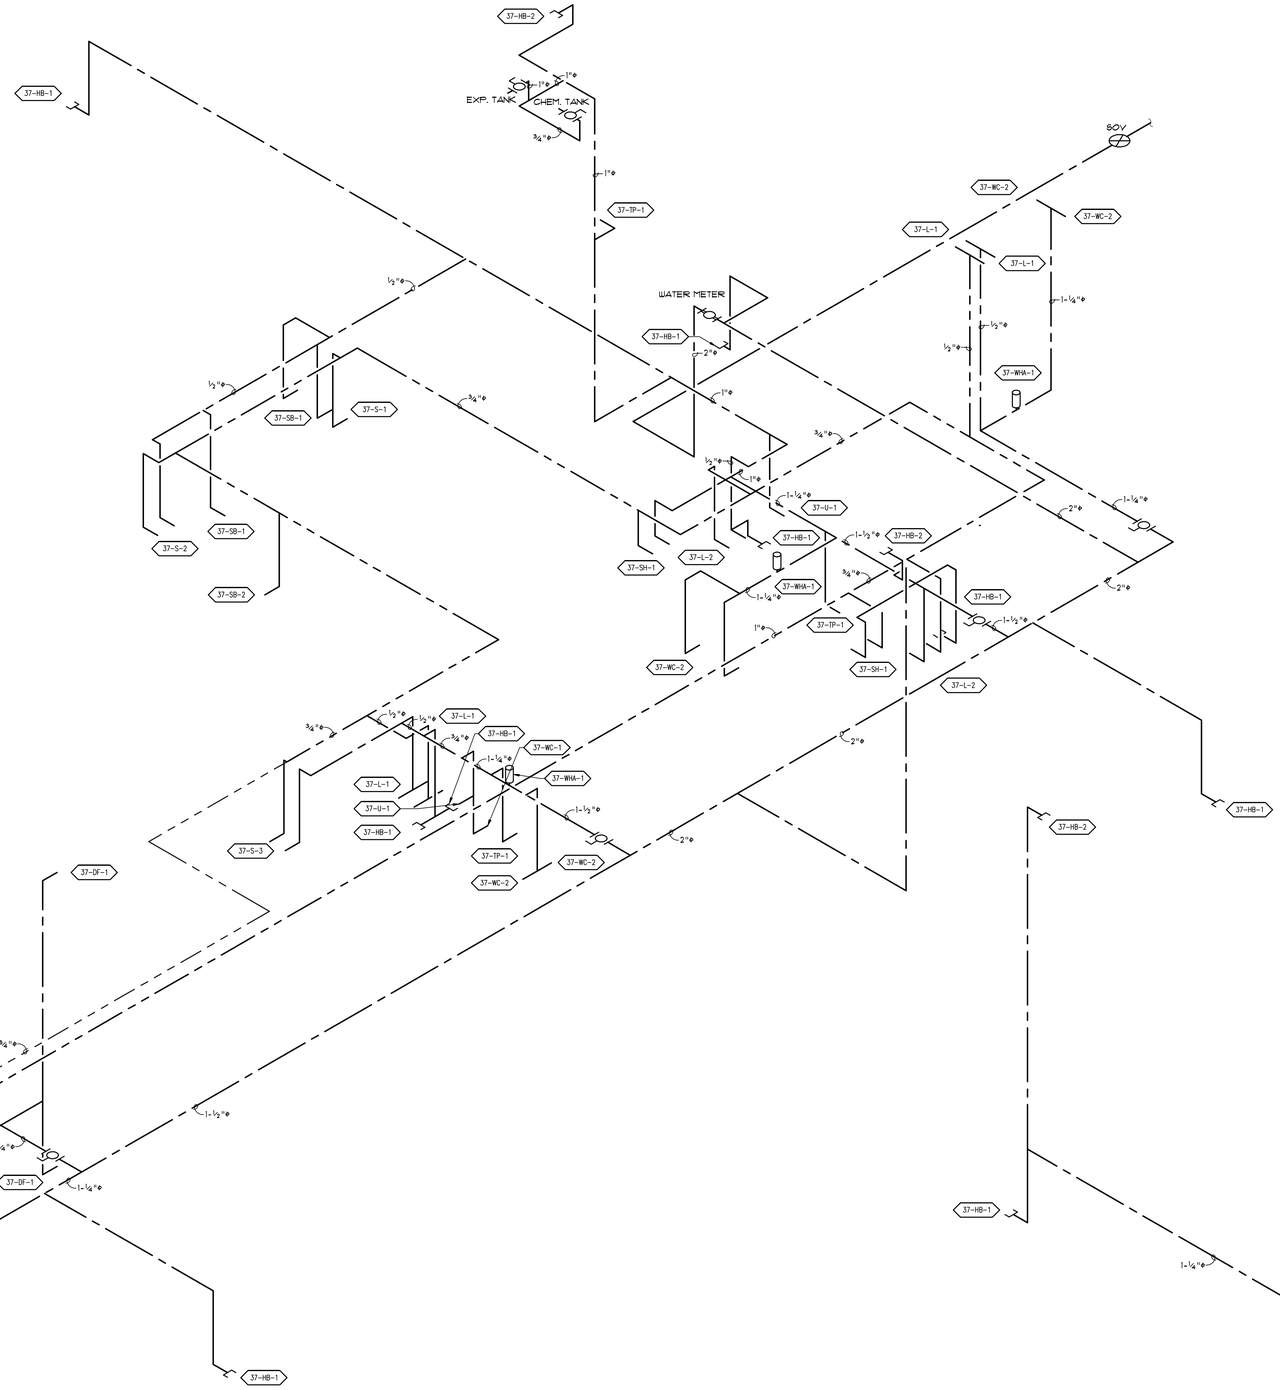

2 **CW & HW ISOMETRIC PLUMBING PLAN**
SCALE: NTS

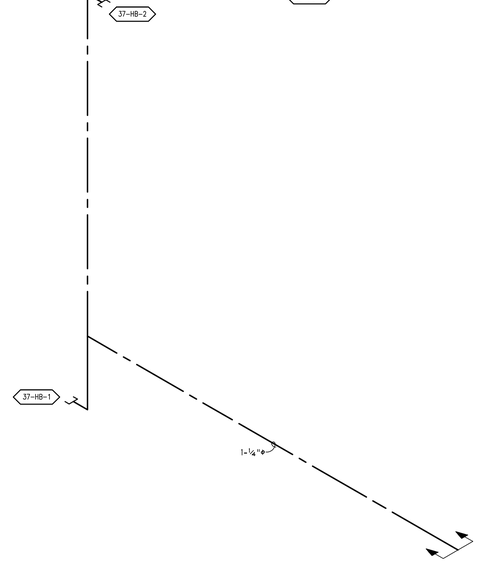

3 **ALTERNATE DEDUCTIVE BID #19**
CW ISOMETRIC PLUMBING PLAN
SCALE: NTS

CONSULTANTS:

REGISTERED PROFESSIONAL ENGINEER DARREN M. LENGYEL NO. 33380 REN. 6-30-16 MECHANICAL STATE OF CALIFORNIA

LP Consulting Engineers, Inc.
895 W. Ashlan Ave, Suite 101 Clovis, CA 93612
p 559-348-2130 - f 559-348-2131
www.lpengineers.com
Job #: 11-1088.1

ARCHITECT/ENGINEERS:

HMC Architects
1827 E. Fir Avenue / Studio 103 / Fresno, CA 93720
T 559 322 2444/ www.hmcarchitects.com
HMC PROJECT #1393002-000

Drawing Title: WATER AND GAS ISOMETRIC PLUMBING PLAN

Approved: Project Director

Project Title: Mental Health Psychosocial Rehab Recovery and Health Care for Homeless Veteran Center

Location: 2615 E. CLINTON AVE, FRESNO, CA 93703

Date: 8/ 11/ 2014 | Checked: PD, GL | Drawn: DN

Project Number: 570-217

Building Number: 37

Drawing Number: PP331

Dwg. of

Office of Construction and Facilities Management:

Department of Veterans Affairs