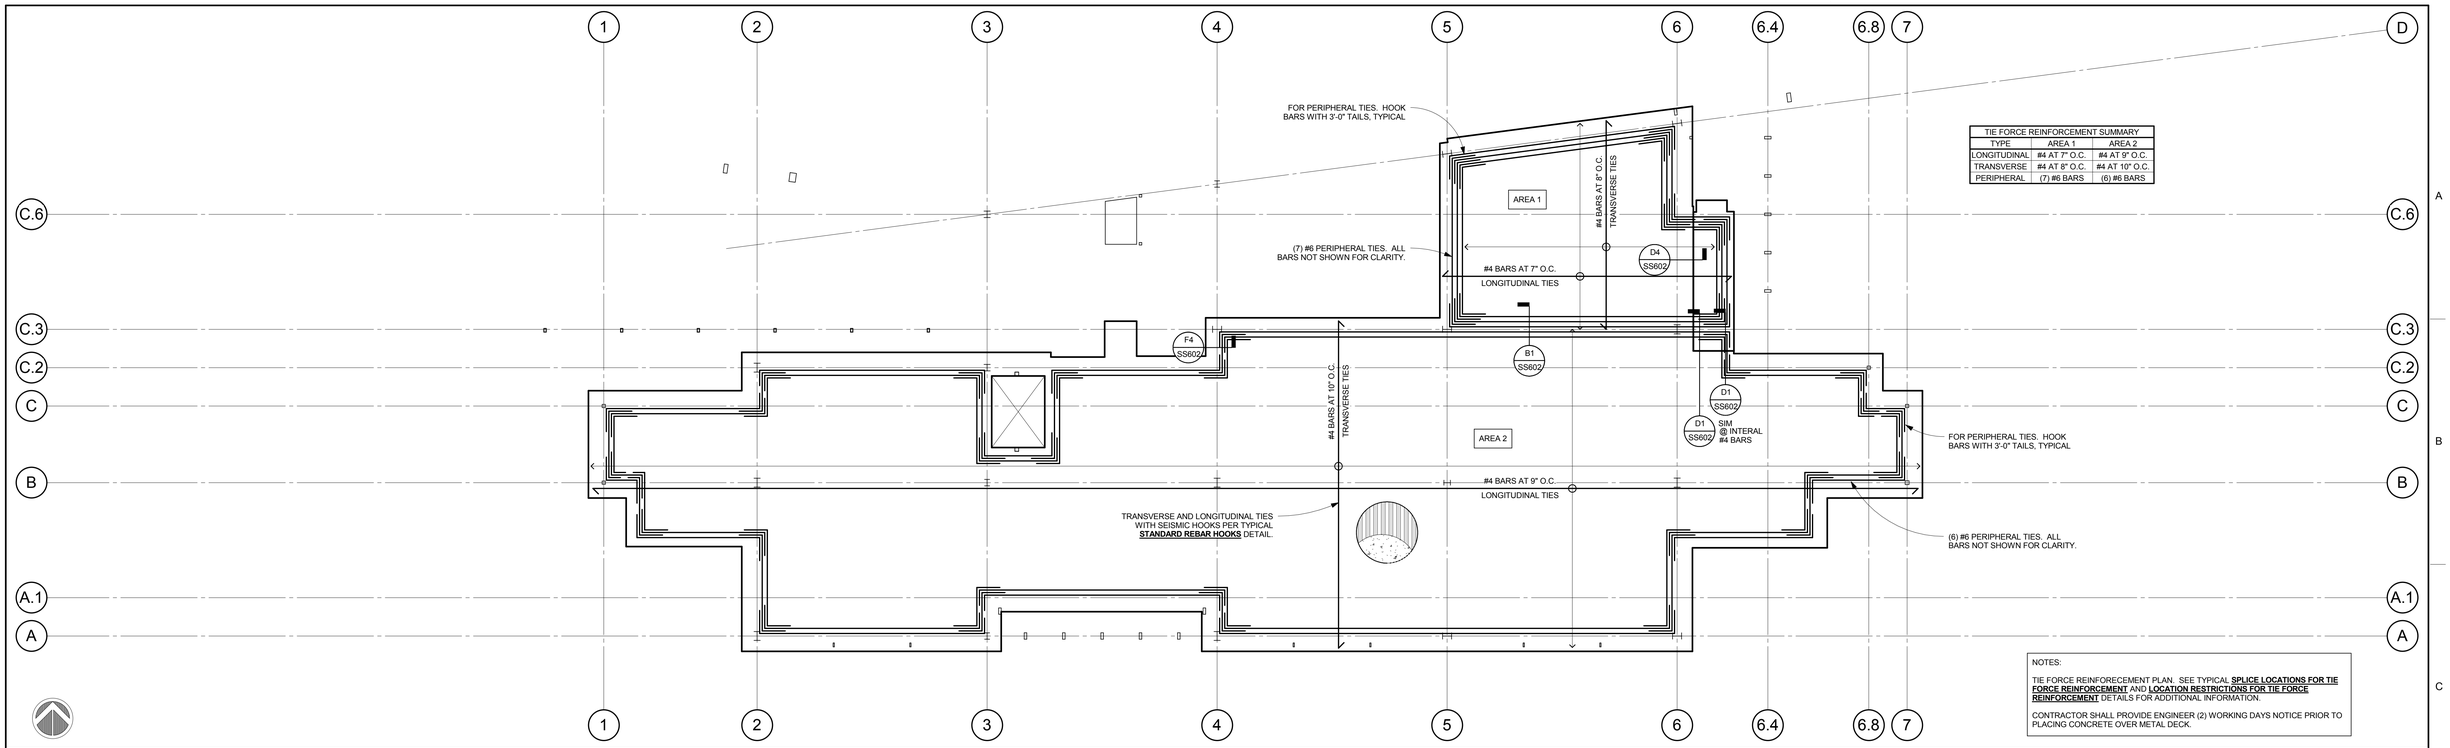

TIE FORCE REINFORCEMENT SUMMARY		
TYPE	AREA 1	AREA 2
LONGITUDINAL	#4 AT 7" O.C.	#4 AT 9" O.C.
TRANSVERSE	#4 AT 8" O.C.	#4 AT 10" O.C.
PERIPHERAL	(7) #6 BARS	(6) #6 BARS

NOTES:

TIE FORCE REINFORECEMENT PLAN. SEE TYPICAL **SPLICE LOCATIONS FOR TIE FORCE REINFORCEMENT** AND **LOCATION RESTRICTIONS FOR TIE FORCE REINFORCEMENT** DETAILS FOR ADDITIONAL INFORMATION.

CONTRACTOR SHALL PROVIDE ENGINEER (2) WORKING DAYS NOTICE PRIOR TO PLACING CONCRETE OVER METAL DECK.

C1 | SECOND FLOOR TIE FORCE REINFORCEMENT PLAN

SS401 | SF303 | 1/8" = 1'-0"

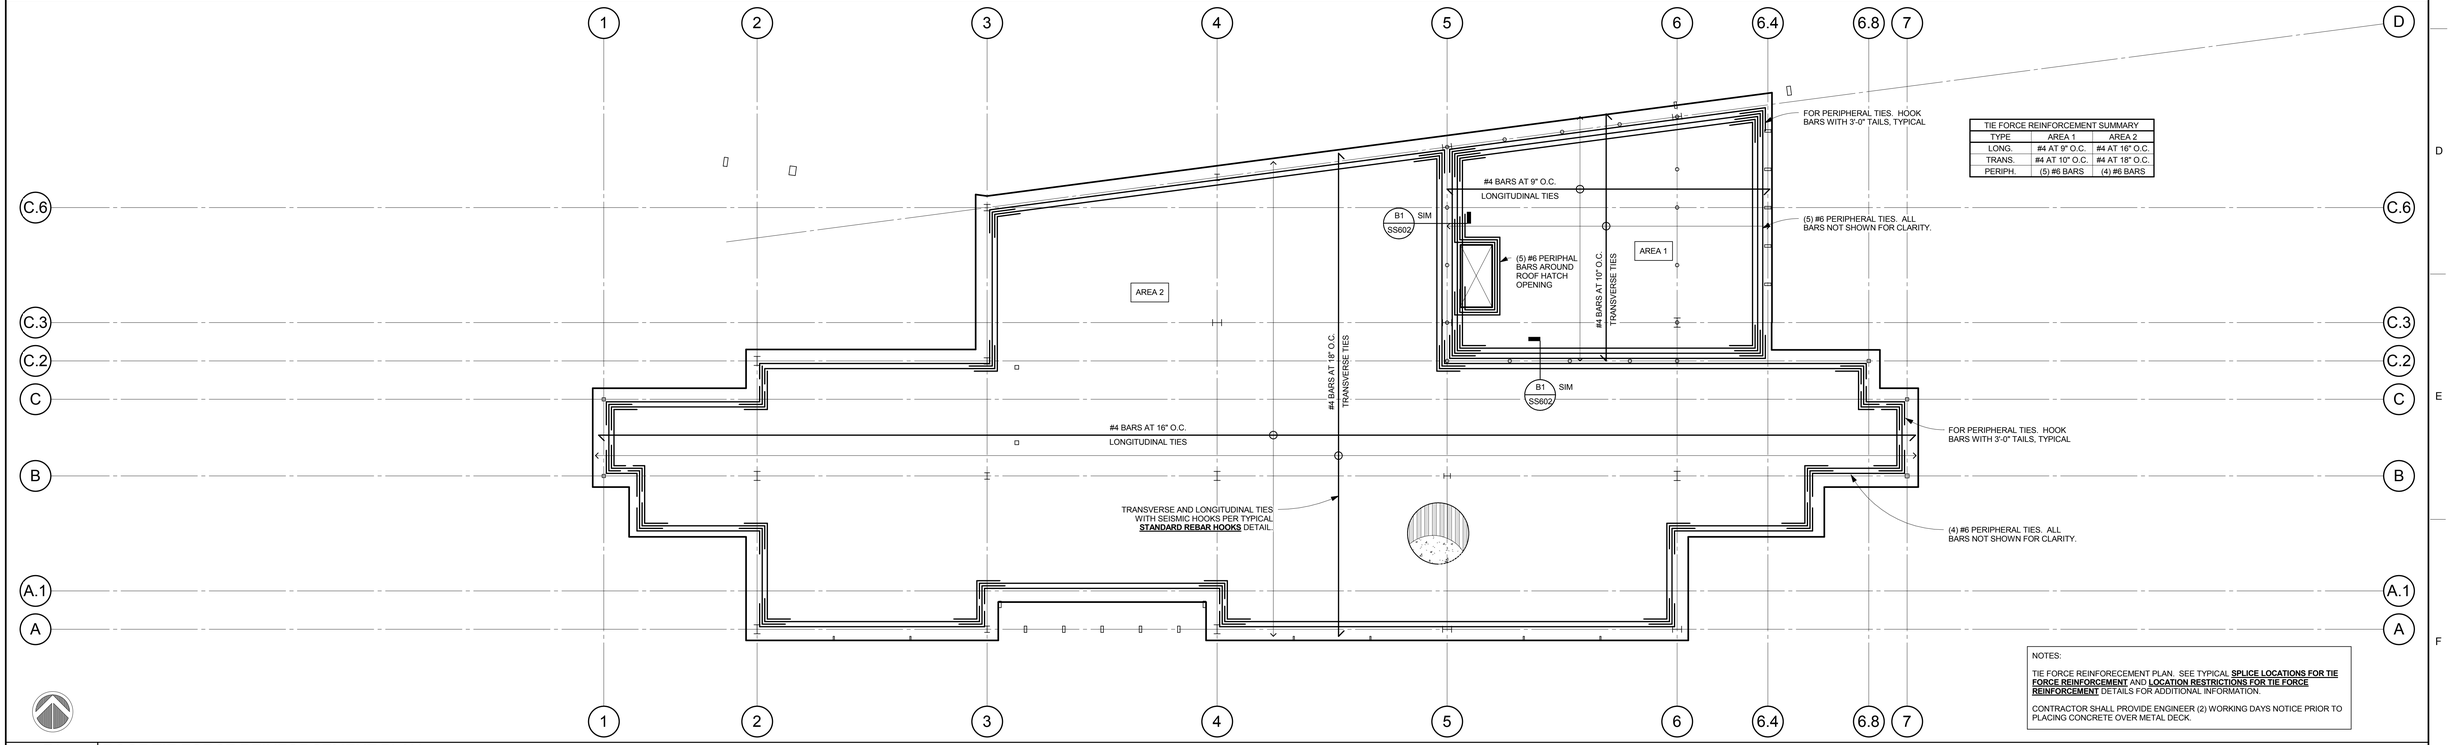

TIE FORCE REINFORCEMENT SUMMARY		
TYPE	AREA 1	AREA 2
LONG.	#4 AT 9" O.C.	#4 AT 16" O.C.
TRANS.	#4 AT 10" O.C.	#4 AT 18" O.C.
PERIPH.	(5) #6 BARS	(4) #6 BARS

NOTES:

TIE FORCE REINFORECEMENT PLAN. SEE TYPICAL **SPLICE LOCATIONS FOR TIE FORCE REINFORCEMENT** AND **LOCATION RESTRICTIONS FOR TIE FORCE REINFORCEMENT** DETAILS FOR ADDITIONAL INFORMATION.

CONTRACTOR SHALL PROVIDE ENGINEER (2) WORKING DAYS NOTICE PRIOR TO PLACING CONCRETE OVER METAL DECK.

F1 | ROOF TIE FORCE REINFORCEMENT PLAN

SS401 | SF303 | 1/8" = 1'-0"

CONSULTANTS:

BROOKS-RANSOM ASSOCIATES
STRUCTURAL ENGINEERS CIVIL ENGINEERS
WWW.BROOKSRANSOM.COM
7415 N. PALM AVE., SUITE 100
FRESNO, CALIFORNIA 93711
PHONE: 559-449-8440 4 FAX: 559-449-8404

11008.02

REGISTERED PROFESSIONAL ENGINEER GAYLORD R. RANSOM NO. S2386 EXPIRES 3-31-16 STRUCTURAL CIVIL STATE OF CALIFORNIA

ARCHITECT/ENGINEERS:

HMC Architects
1827 E. Fir Avenue / Studio 103 / Fresno, CA 93720
T 559 322 2444/ www.hmcarchitects.com
HMC PROJECT #1393002-000

Drawing Title: TIE FORCE REINFORCEMENT PLANS

Approved: Project Director

Project Title: Mental Health Psychosocial Rehab Recovery and Health Care for Homeless Veteran Center

Location: 2615 E. CLINTON AVE, FRESNO, CA 93703

Date: 08/11/2014 | Checked: Checker | Drawn: Author

Project Number: 570-217

Building Number: 37

Drawing Number: SF303

Dwg. 97 of 197

Office of Construction and Facilities Management:

Department of Veterans Affairs