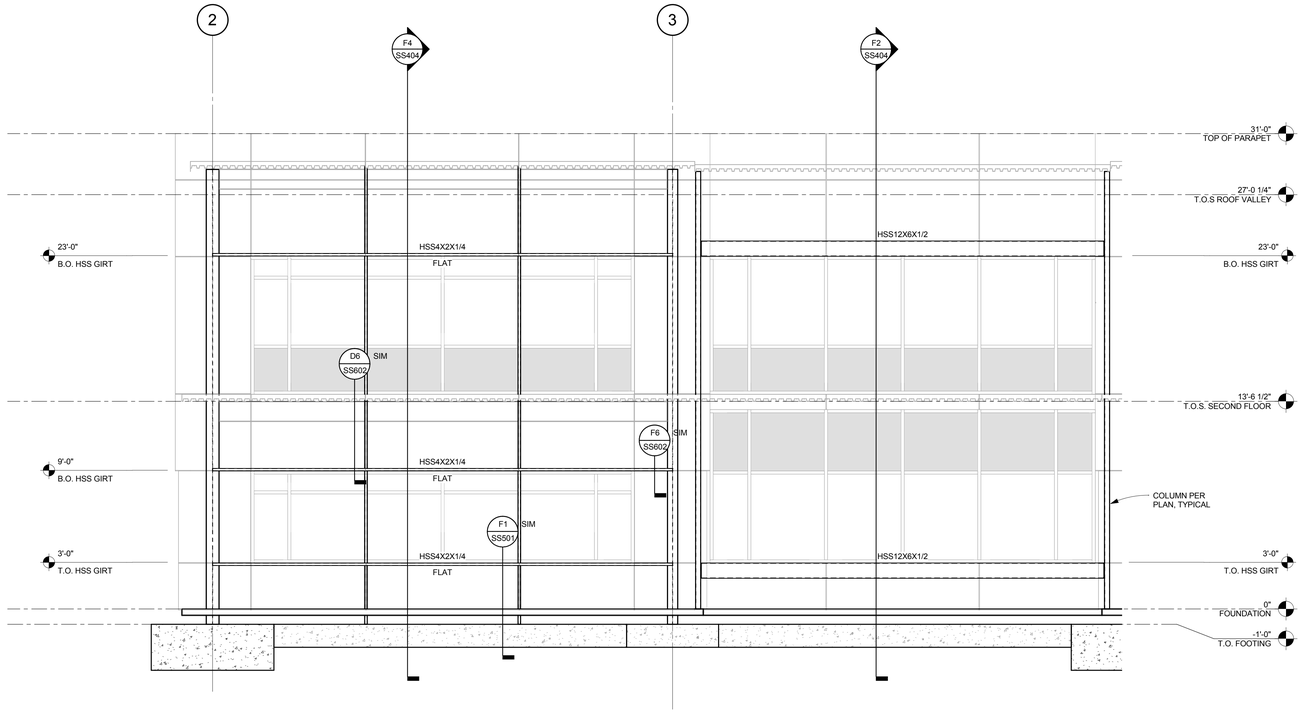

C1 WALL ELEVATION ON GRIDLINE A

SB201 SS402 1/4" = 1'-0"

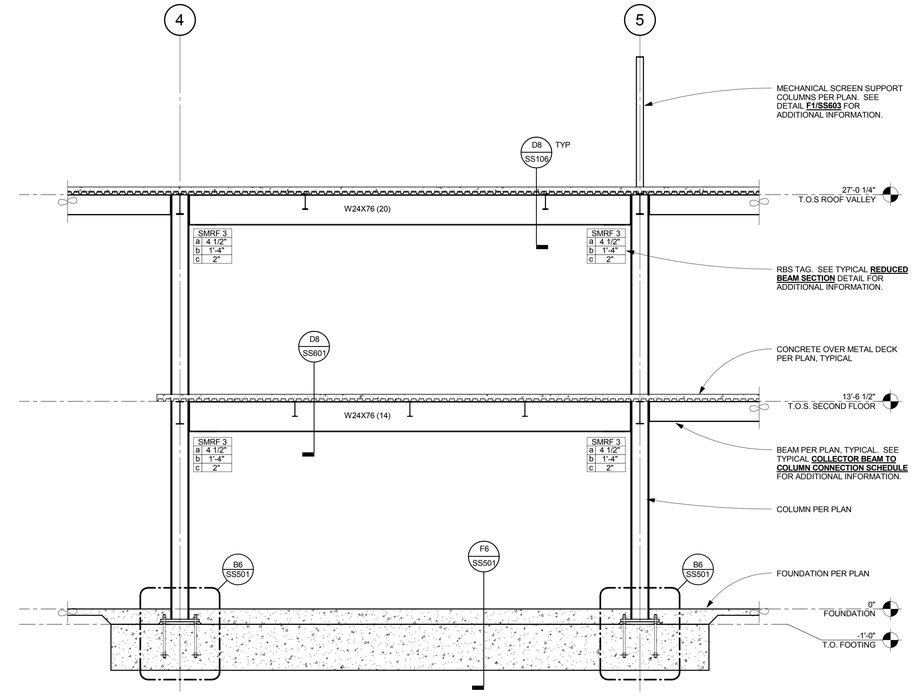

C6 MF ELEVATION ON GRIDLINE C.3

SB201 SS402 1/4" = 1'-0"

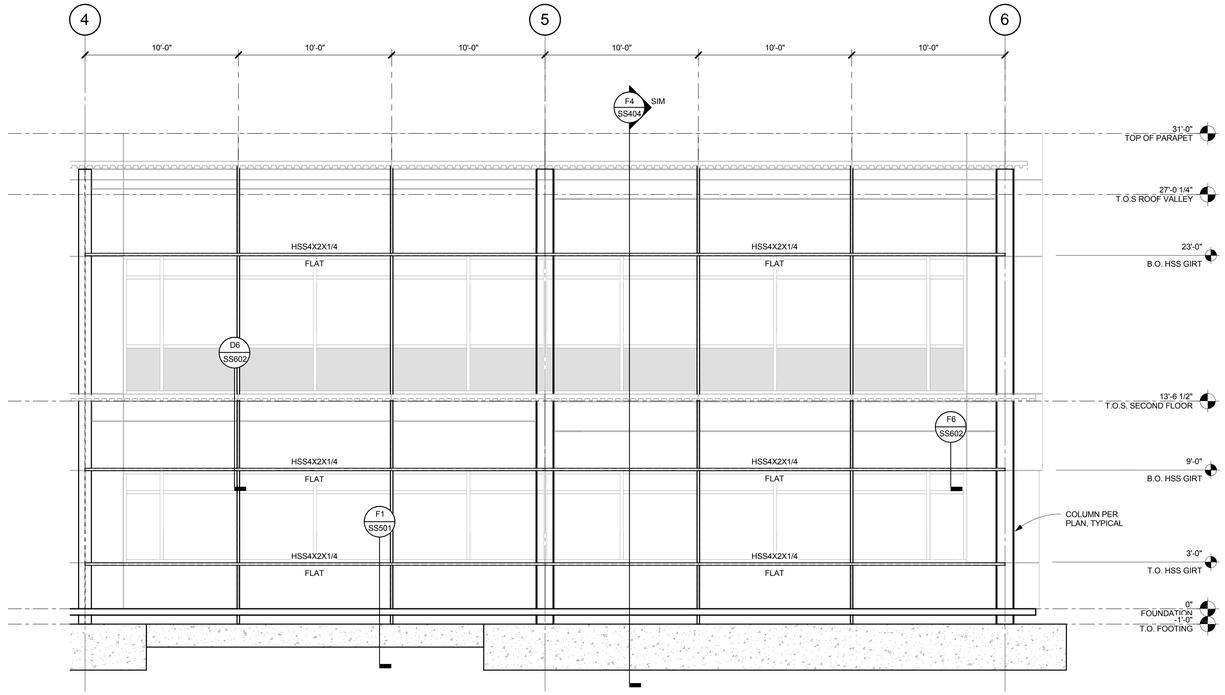

F1 WALL ELVATION ON GRIDLINE A (CONTINUED)

SB201 SS402 1/4" = 1'-0"

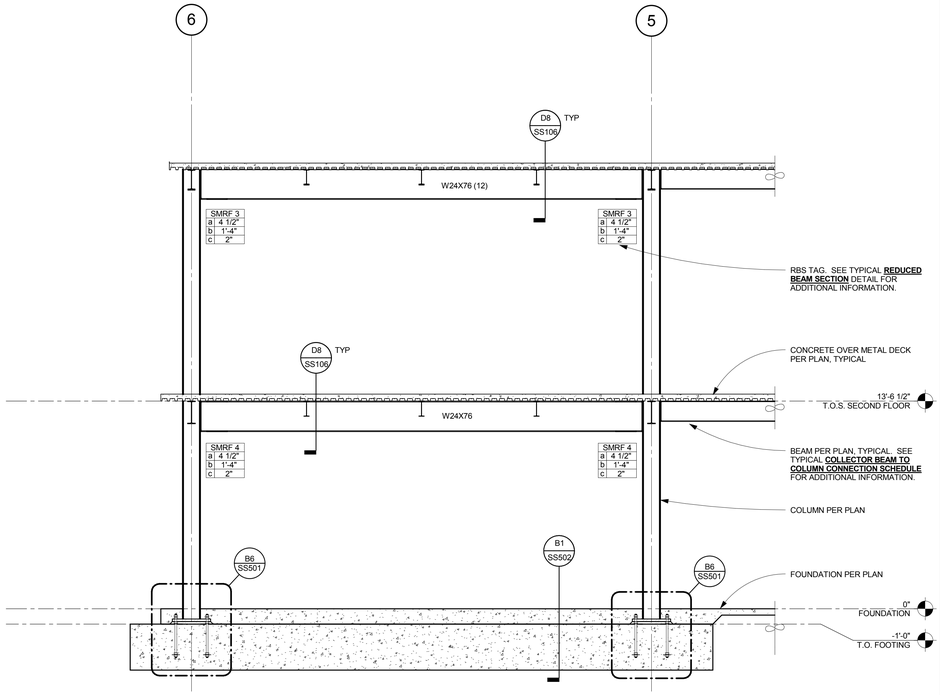

F6 MF ELEVATION ON GRIDLINE A

SB201 SS402 1/4" = 1'-0"

CONSULTANTS:

BROOKS-RANSOM ASSOCIATES
STRUCTURAL ENGINEERS CIVIL ENGINEERS
WWW.BROOKSRANSOM.COM
7415 N. PALM AVE., SUITE 100
FRESNO, CALIFORNIA 93711
PHONE: 559-449-84404 FAX: 559-449-8404

11008.02

REGISTERED PROFESSIONAL ENGINEER
GALORD R. RANSOM
NO.S2386
EXPIRES
3-31-16
STRUCTURAL
STATE OF CALIFORNIA

ARCHITECT/ENGINEERS:

HMC Architects
1827 E. Fir Avenue / Studio 103 / Fresno, CA 93720
T 559 322 2444/ www.hmcarchitects.com
HMC PROJECT #1393002-000

Drawing Title	MOMENT FRAME ELEVATIONS
Approved: Project Director	
Project Title	Mental Health Psychosocial Rehab Recovery and Health Care for Homeless Veteran Center
Location	2615 E. CLINTON AVE, FRESNO, CA 93703
Date	08/11/2014
Checked	Checker
Drawn	Author
Project Number	570-217
Building Number	37
Drawing Number	SS402
Dwg. 101 of 197	

Office of Construction and Facilities Management:

Department of Veterans Affairs