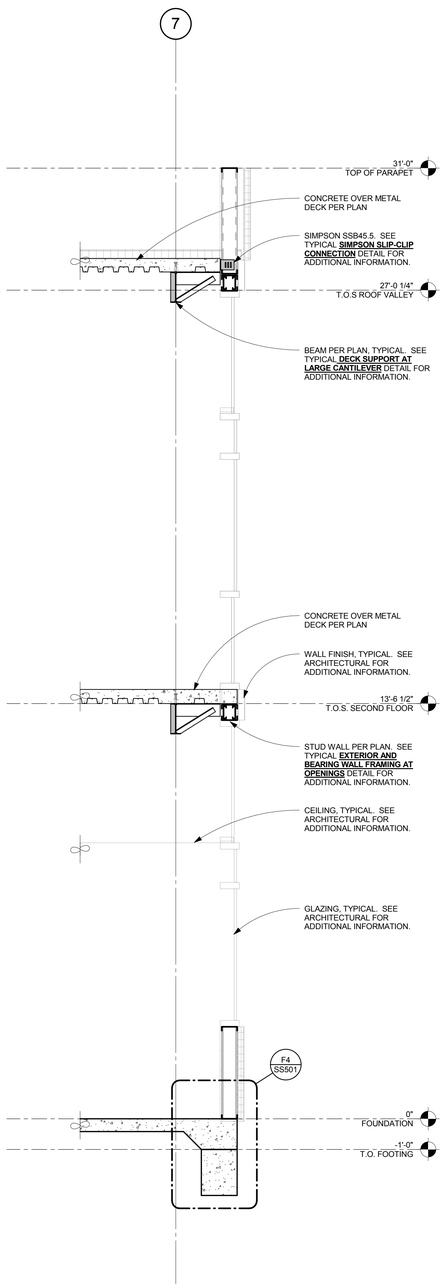

F1 | WALL SECTION
SB201 | SS404 | 1/2" = 1'-0"

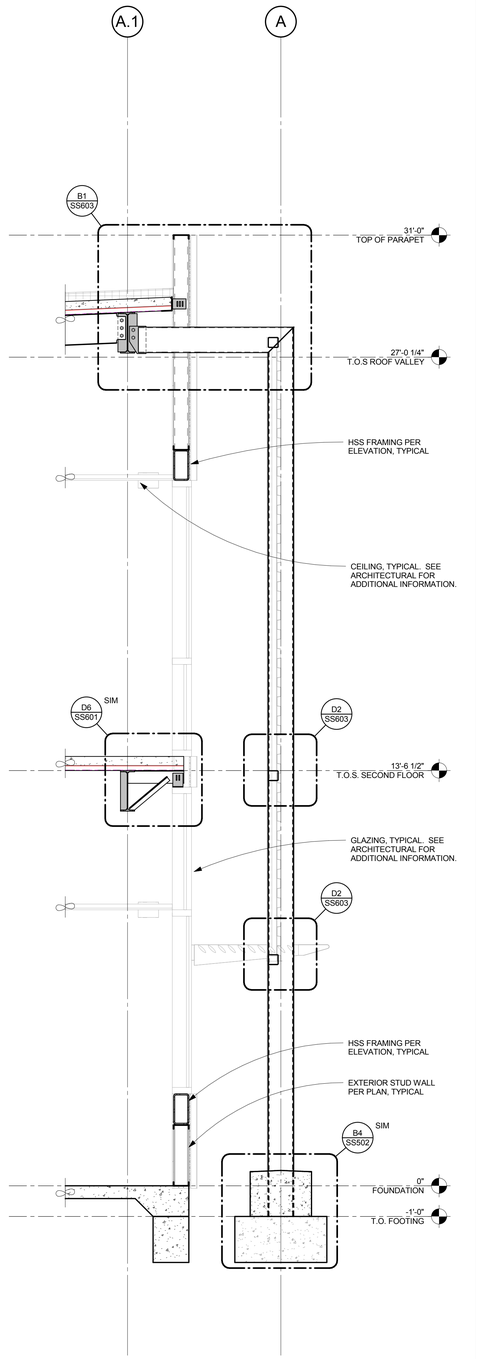

F2 | WALL SECTION
SB201 | SS404 | 1/2" = 1'-0"

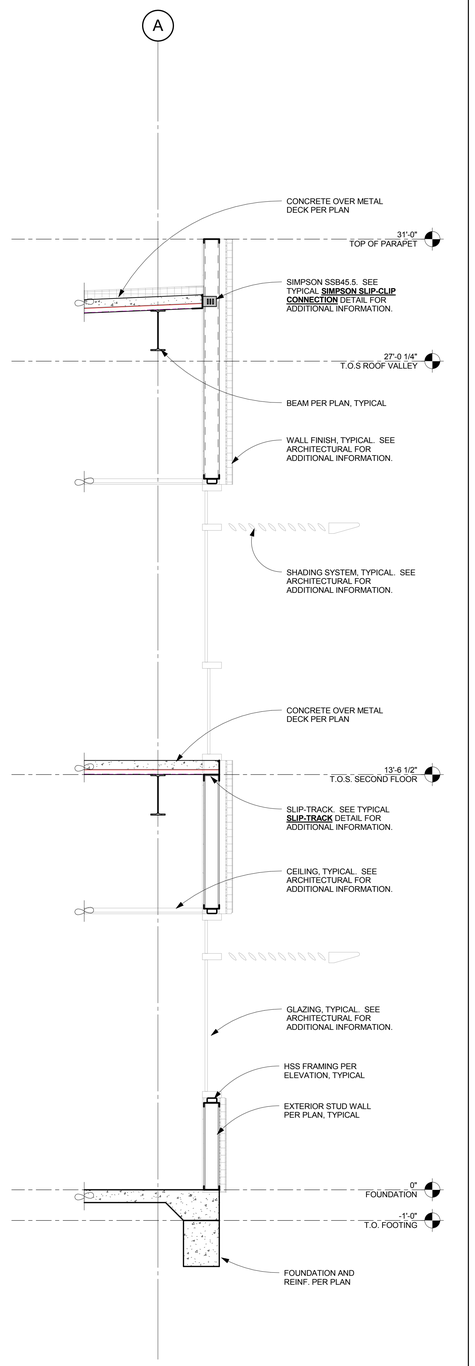

F4 | WALL SECTION
SB201 | SS404 | 1/2" = 1'-0"

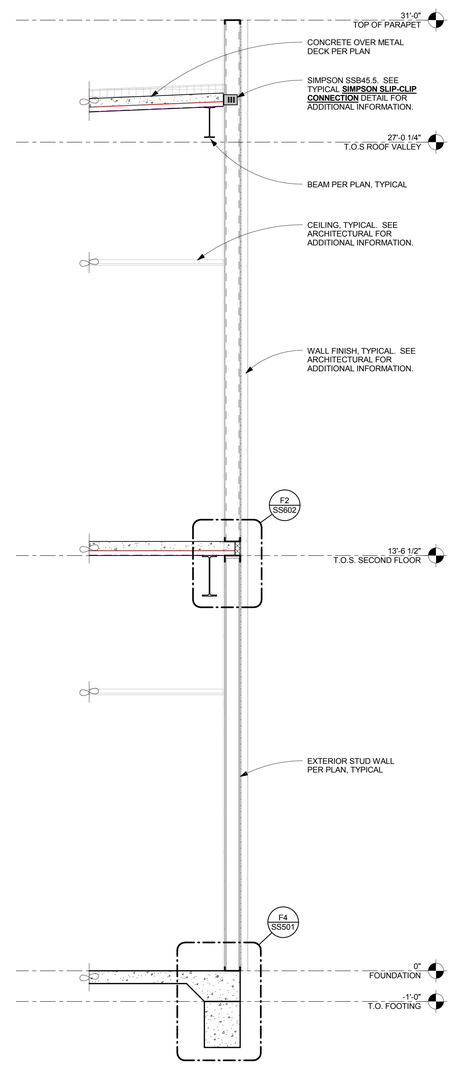

F6 | WALL SECTION
SB201 | SS404 | 1/2" = 1'-0"

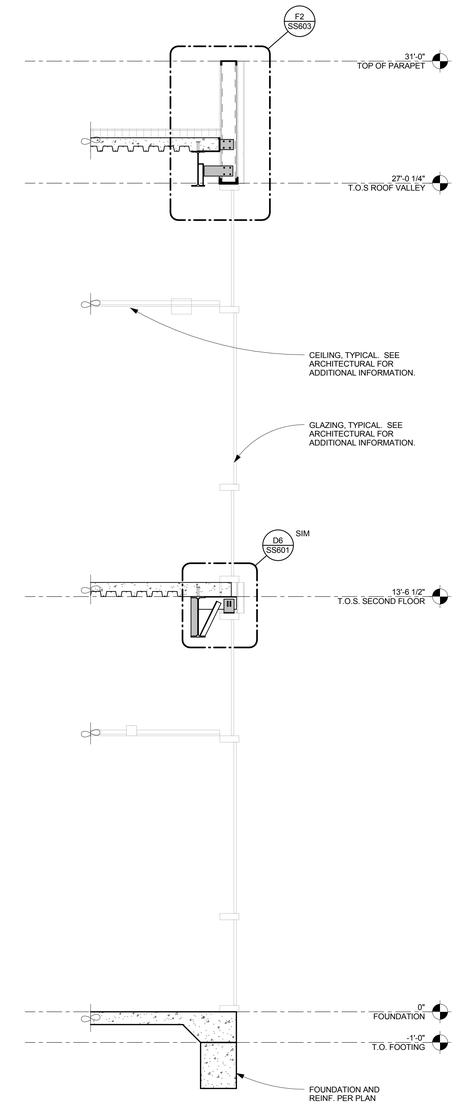

F8 | WALL SECTION
SB201 | SS404 | 1/2" = 1'-0"

CONSULTANTS:

BROOKS-RANSOM ASSOCIATES
STRUCTURAL ENGINEERS CIVIL ENGINEERS
WWW.BROOKSRANSOM.COM
7415 N. PALM AVE., SUITE 100
FRESNO, CALIFORNIA 93711
PHONE: 559-449-84404 FAX: 559-449-8404

11008.02

REGISTERED PROFESSIONAL ENGINEER
GAYLORD R. RAMSEY
NO. S2386
EXPIRES 3-31-16
STRUCTURAL
STATE OF CALIFORNIA

ARCHITECT/ENGINEERS:

HMC Architects
1827 E. Fir Avenue / Studio 103 / Fresno, CA 93720
T 559 322 2444/ www.hmcarchitects.com
HMC PROJECT #1393002-000

Drawing Title: WALL SECTIONS

Approved: Project Director

Project Title: Mental Health Psychosocial Rehab Recovery and Health Care for Homeless Veteran Center

Location: 2615 E. CLINTON AVE, FRESNO, CA 93703

Date: 08/11/2014 | Checked: Checker | Drawn: Author

Project Number: 570-217

Building Number: 37

Drawing Number: SS404

Dwg. 103 of 197

Office of Construction and Facilities Management:

Department of Veterans Affairs