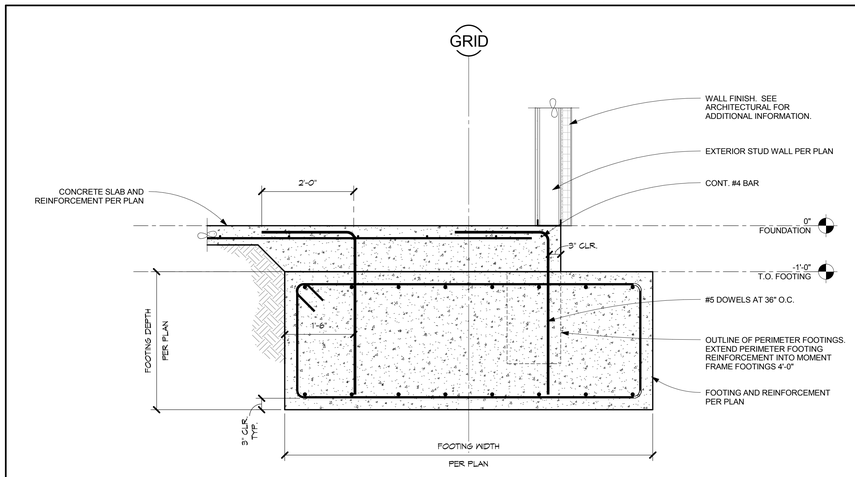

B1 DETAIL
SB201 | SS502 | 3/4" = 1'-0"

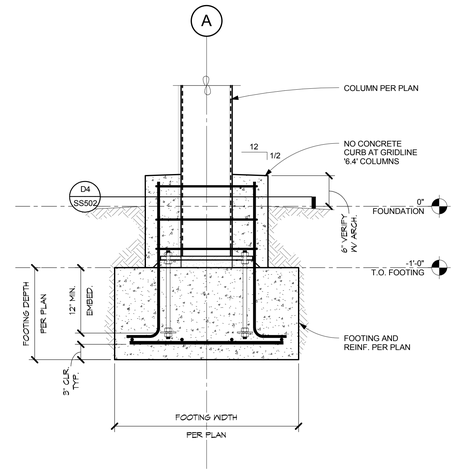

B4 DETAIL
SB201 | SS502 | 1" = 1'-0"

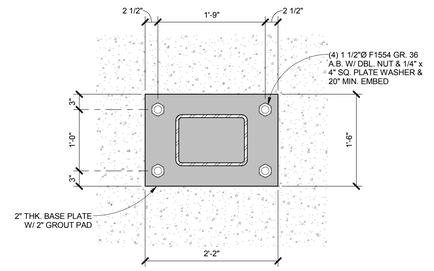

B6 DETAIL
SS502 | SS502 | 1" = 1'-0"

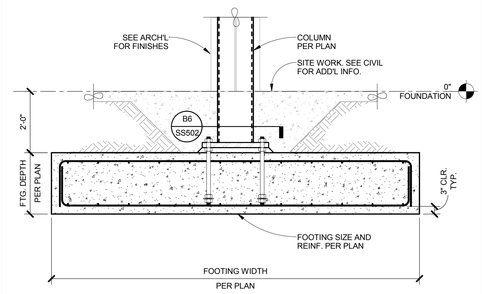

B8 DETAIL
SS406 | SS502 | 1/2" = 1'-0"

D4 DETAIL
SS502 | SS502 | 1" = 1'-0"

D6 DETAIL
SS502 | SS502 | 1" = 1'-0"

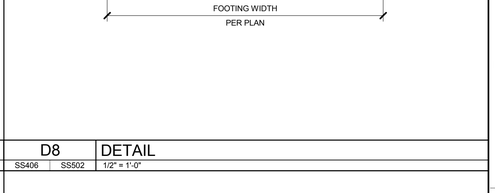

D8 DETAIL
SS406 | SS502 | 1/2" = 1'-0"

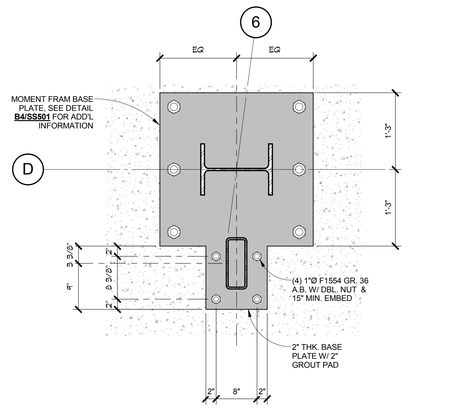

F4 DETAIL
SS401 | SS502 | 1" = 1'-0"

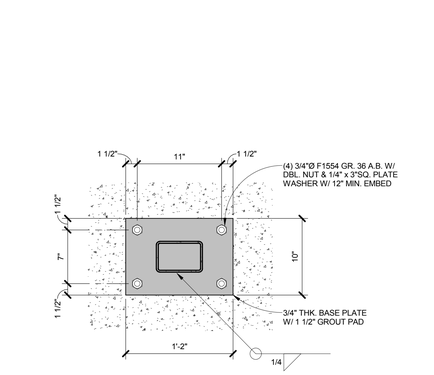

F6 DETAIL
SS502 | SS502 | 1 1/2" = 1'-0"

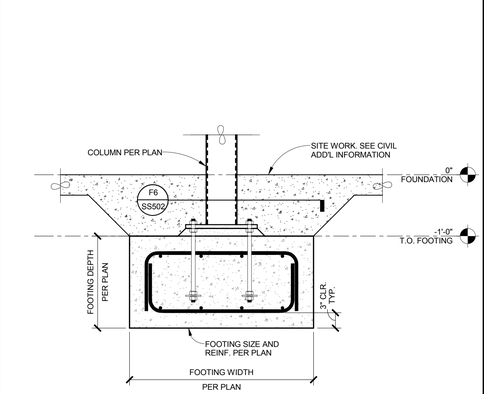

F8 DETAIL
SB201 | SS502 | 1" = 1'-0"

CONSULTANTS:

BROOKS-RANSOM ASSOCIATES
Structural Engineers Civil Engineers
www.BrooksRansom.com
7415 N. Palm Ave., Suite 100
Fresno, California 93711
phone: 559-449-8404 fax: 559-449-8404

11008.02

REGISTERED PROFESSIONAL ENGINEER GAYLORD R. RANSOM No. S 2386 EXPIRES 3-31-16 CIVIL STRUCTURAL CALIFORNIA

ARCHITECT/ENGINEERS:

HMC Architects
1827 E. Fir Avenue / Studio 103 / Fresno, CA 93720
T 559 322 2444/ www.hmcarchitects.com
HMC PROJECT #1393002-000

Drawing Title: FOUNDATION DETAILS

Approved: Project Director

Project Title: Mental Health Psychosocial Rehab Recovery and Health Care for Homeless Veteran Center

Location: 2615 E. CLINTON AVE, FRESNO, CA 93703

Date: 08/11/2014 | Checked: Checker | Drawn: Author

Project Number: 570-217

Building Number: 37

Drawing Number: SS502

Dwg. 111 of 197

Office of Construction and Facilities Management:

Department of Veterans Affairs