PARKING SPACE NUMBERS
Lot 1 – 121
Lot 1A – 51
Lot 2 – 151
N.L.P. – 13
Lot 3 – 46
Lot 4 – 36
Lot 5 – 160
Lot 5A – 31
Lot 5B – 11
Lot 5C – 109
AFB.P. –24
G.V.P.O. – 28
CGL.P – 8
Lot 6 – 83
Lot 7 – 76
Lot 8 – 10
Lot 10 – 35
A.F.D.P – 45
Lot 14 – 10

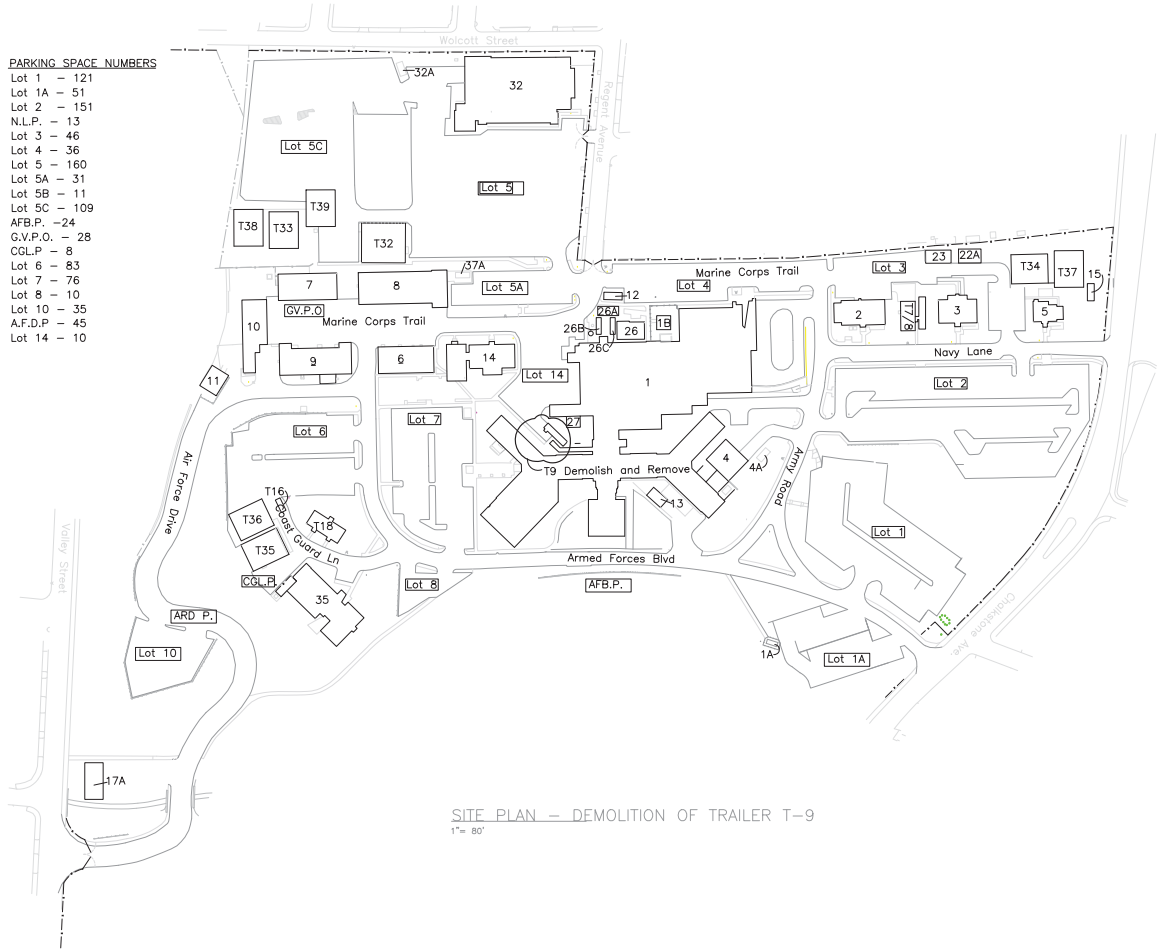

SITE PLAN – DEMOLITION OF TRAILER T-9
1"= 80'

BUILDGING LIST
1 Main Hospital
1A Electrical Substation
1B Cooling Towers
2 Dental Clinic
3 Administration
4 Telecommunications Bldg.
4A 550 kw Generator
5 Administration
6 Maintenance
7 Research and Engineering
8 Warehouse
9 Research
10 Boiler Plant
11 Boiler Make Up Water Storage
12 Hot House
13 Clean Trailer
14 PTSD Clinic
15 Hot House
17 Salt Shed
22A Storage
23 Storage
26 Generator Bldg.
26A Emergancy Generator Switchgear Bldg.
26B 600 kw Generator
26C 600 kw Generator
27 Fire Pump Station
32 Research
32A 500 kw Generator
35 Research
37A Hazardous Materials Storage Shed
T-7/8 Safety
T-9 Credit Union
T-16 Greenhouse
T-18 VA Police
T-32 Administration
T-33 Mental Health
T-34 Adminstration
T-35 VRRC
T-36 Mental Health
T-37 H PACT Clinic
T-38 FMS Engineering
T-39 Womens Health

PROPOSAL DOCUMENTS	00/00/00
XXXXXXXX XXXXXXXX	XX/XX/XX
Issued	Date

CONSULTANTS:

ENGINEER

Drawing Title:

Approved By: Safety Manager

Approved By: Project Engineer

Approved By: Chief, Facilities Management Service

Project Title: VAMC PROVIDENCE
SITE PLAN DEMOLITON
TRAILER T-9

Location: PROVIDENCE, R.I.

Date: 06/25/14

Checked

Drawn: Wendy Palazzo

Project Number: 650-14-027

Building Number: AS SHOWN

Drawing Number

Dwg. of 6

Office of Facilities Management

22