DOOR SCHEDULE

NO.	DOOR SIZE	HDW.	TYPE	MAT'L.	FIN.	LABEL	FRAME TYPE	MAT'L.	FIN.	DETAIL head	DETAIL jamb	DETAIL sill	LABEL	REMARKS
01	4'-0" x 7'-0" x 1 3/4"	HW-3	B	WD	S-1	45	1	HM	PT	5	6	–	45	
02	(2) 3'-0" x 7'-0" x 1 3/4"	HW-6	E	WD	S-1	–	4	HM	PT	5	6	–	–	
03	3'-6" x 7'-0" x 1 3/4"	HW-2	A	WD	S-1	–	1	HM	PT	5	6	–	–	
04	4'-0" x 7'-0" x 1 3/4"	HW-5	D	WD	S-1	–	3	HM	PT	8	7	–	–	SEE NOTE 1
05	4'-0" x 7'-0" x 1 3/4"	HW-4	–	WD/SS	–	–	–	–	–	–	–	–	–	SEE NOTE 2
06	3'-0" x 7'-0" x 1 3/4"	HW-2	A	WD	S-1	–	1	HM	PT	5	6	–	–	SEE NOTE 3
07	3'-6" x 7'-0" x 1 3/4"	HW-2	A	WD	S-1	–	1	HM	PT	5	6	–	–	SEE NOTE 3
08	3'-0" x 7'-0" x 1 3/4"	HW-2	A	WD	S-1	–	1	HM	PT	5	6	–	–	SEE NOTE 3 & 4
09	3'-6" x 7'-0" x 1 3/4"	HW-E1	C	INS MTL	PT	–	2	HM	PT	4	3	13	–	

NOTES:
1. POCKET DOOR FRAME TO BE HOLLOW METAL AND STEEL STUD CONSTRUCTION
2. DOOR TO MRI SCAN ROOM SUPPLIED BY RF SHIELDING PROVIDER. DOOR TO BE AIR BLADDER TYPE RF DOOR. WOOD FACE ON EXTERIOR SIDE.
3. USE A TRANSITION STRIP, IF NEEDED, THAT IS RECOMMENDED BY FLOORING MANUFACTURER, NOT A STONE THRESHOLD
4. REQUIRES A STORAGE LOCKSET.

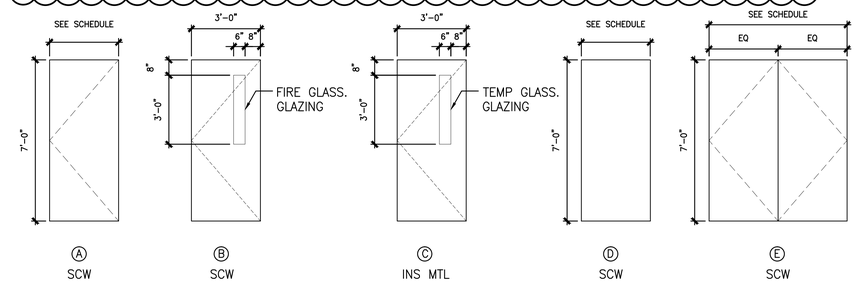

1 A601 DOOR – TYPES
SCALE: 3/8"=1'-0"

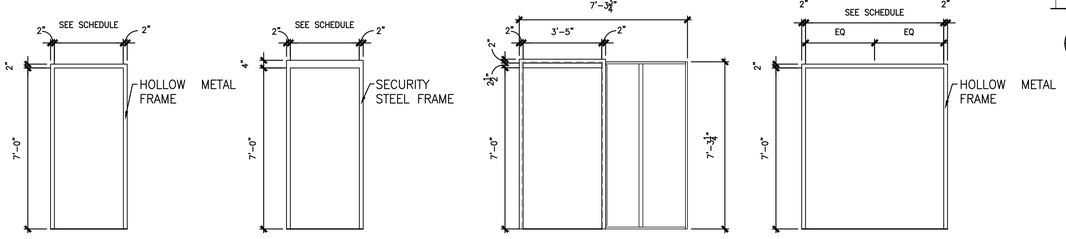

2 A601 DOOR FRAME – TYPES
SCALE: 3/8"=1'-0"

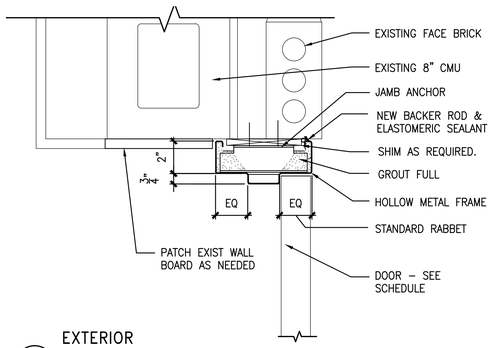

3 A601 EXTERIOR DOOR JAMB – DETAIL
SCALE: 3"=1'-0"

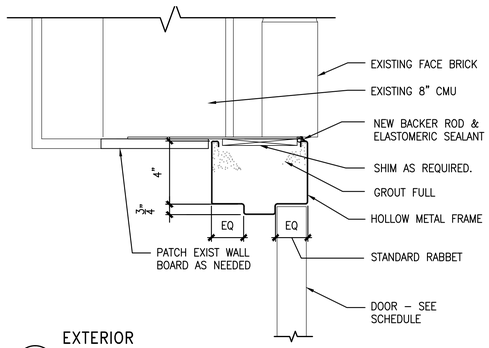

4 A601 EXTERIOR DOOR HEAD– DETAIL
SCALE: 3"=1'-0"

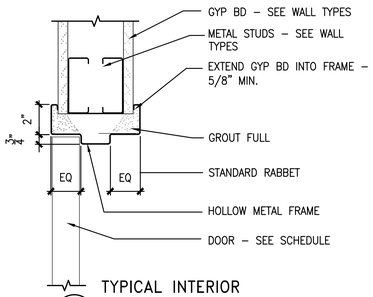

5 A601 TYPICAL INTERIOR DOOR HEAD – DETAIL
SCALE: 3"=1'-0"

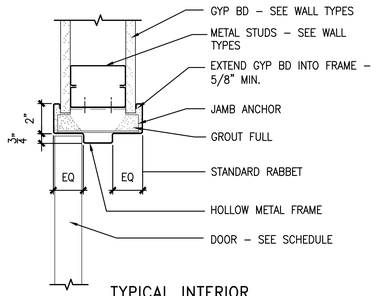

6 A601 TYPICAL INTERIOR DOOR JAMB – DETAIL
SCALE: 3"=1'-0"

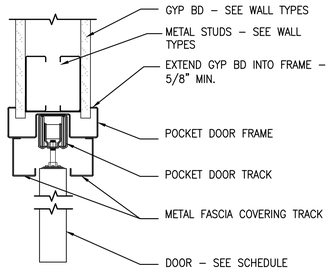

7 A601 POCKET DOOR HEAD – DETAIL
SCALE: 3"=1'-0"

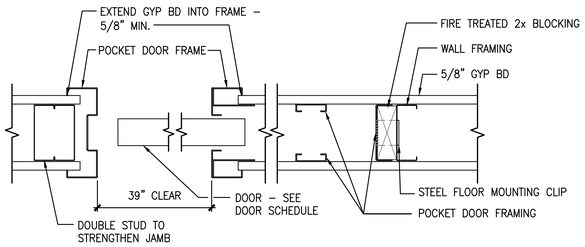

8 A601 POCKET DOOR JAMB & FRAMING – DETAIL
SCALE: 3"=1'-0"

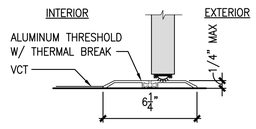

7 A601 EXTERIOR THRESHOLD
SCALE: 3"=1'-0"

ROOM FINISH SCHEDULE

NO.	ROOM NAME	FLOOR FIN.	FLOOR B.	WALLS N.	WALLS FIN.	WALLS E.	WALLS FIN.	WALLS S.	WALLS FIN.	WALLS W.	WALLS FIN.	CEILING TYPE	CEILING HT.	REMARKS
01	WAITING	VP-1	B-1	GYP BD.	PT-1	GYP BD.	P-1	GYP BD.	P-1	GYP BD.	P-1	ACT	9'-0"	
02	RECEPTION	VP-1	B-1	GYP BD.	PT-2	GYP BD.	PT-2	–	–	–	–	ACT	9'-0"	
03	CONTROLLED VESTIBULE	VP-1	B-1	GYP BD.	PT-1	GYP BD.	PT-1	GYP BD.	PT-1	GYP BD.	PT-1	ACT	9'-0"	
04	TOILET	CT-1	–	GYP BD.	PT-1/CT-2	GYP BD.	PT-1/CT-2	GYP BD.	PT-1/CT-2	GYP BD.	PT-1/CT-1	GYP BRD	8'-0"	
05	CONTROL ROOM	VP-1	B-1	GYP BD.	PT-1	GYP BD.	PT-1	GYP BD.	PT-1	GYP BD.	PT-1	ACT	9'-0"	
06	MRI SCAN ROOM	VP-1	B-1	GYP BD.	PT-1	GYP BD.	PT-1	GYP BD.	PT-3	GYP BD.	PT-1	ACT	10'-0"	
07	EQUIPMENT ROOM	CFS	B-1	GYP BD.	PT-1	GYP BD.	PT-1	GYP BD.	PT-1	GYP BD.	PT-1	ACT	8'-0"	
08	CHANGING ROOM	VP-1	B-1	GYP BD.	PT-2	GYP BD.	PT-1	GYP BD.	PT-1	GYP BD.	PT-1	ACT	9'-0"	
09	STORAGE	VP-1	B-1	GYP BD.	PT-1	GYP BD.	PT-1	GYP BD.	PT-1	GYP BD.	PT-1	ACT	8'-0"	

ACT ACOUSTIC CEILING TILE – LIGHTLY FISSURED – WHITE
B-1 VINYL BASE
CFS RAISED COMPUTER FLOORING SYSTEM
CT-1 CERAMIC FLOOR TILE
CT-2 CERAMIC WALL TILE
PT-1 PAINT – SHERWIN WILLIAMS – KILIM BEIGE SW 20092
PT-2 PAINT – SHERWIN WILLIAMS – OYSTER BAY SW 20185
PT-3 PAINT – SHERWIN WILLIAMS – SAGE SW 2860
VP-1 VINYL PLANK – ANTICO – MAPLE

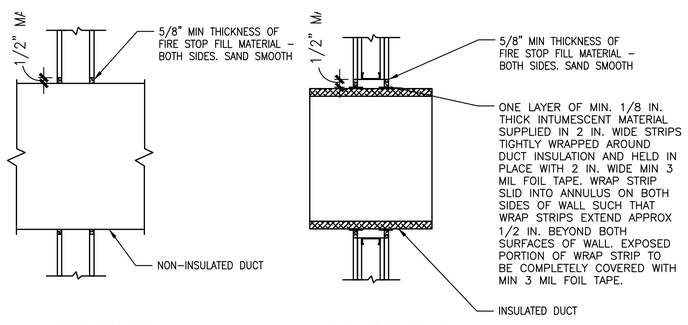

9 A601 FIRE SAFING @ DUCT PENETRATION
SCALE: N.T.S.

10 A601 FIRE SAFING @ INSULATED DUCT PENETRATION
SCALE: N.T.S.

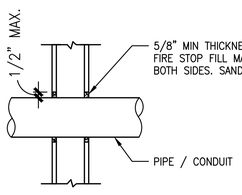

11 A601 FIRE SAFING @ PIPE PENETRATION
SCALE: N.T.S.

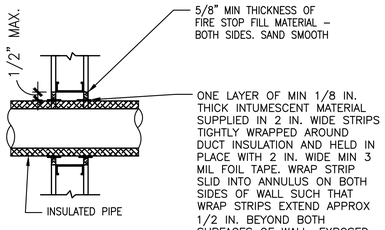

12 A601 FIRE SAFING @ INSULATED PIPE PENETRATION
SCALE: N.T.S.

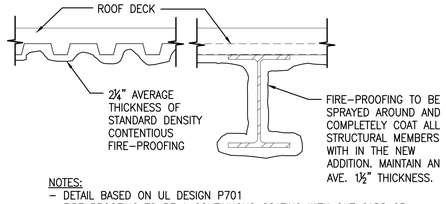

NOTES:
- DETAIL BASED ON UL DESIGN P701
- FIRE PROOFING TO BE A CONTINUOUS COATING WITH OUT GAPS OR HOLES.
- CONTRACTOR TO PROPERLY COVER AND PROTECT ALL SURFACES NOT GETTING COATED WITH FIRE PROOFING

13 A601 SPRAY ON FIRE PROOFING – DETAIL
SCALE: N.T.S.

Additions:	Date:
Revisions:	
1 UPDATE SHIELDING NOTES AND MISC. REVISIONS	7-18-14
2 REVISIONS BASED ON BID RFIs	8-26-14
	8-22-14

Consultants
BURDETTE KOEHLER MURPHY & ASSOCIATES, INC.
MECHANICAL / ELECTRICAL CONSULTING ENGINEERING
1416 CLARKVIEW ROAD
BALTIMORE, MARYLAND 21209
410.323.0600 – FAX 410.377.2543

RICKERT ENGINEERING, Inc.
STRUCTURAL ENGINEERING
8813 WALTHAM WOODS ROAD, SUITE 301
BALTIMORE, MARYLAND 21234
410.663.5110 – FAX 410.663.5114

BUILDING COST CONSULTANTS
COST ESTIMATING
12917 – 30TH AVENUE
PLATTSMOUTH, NEBRASKA 68048
402.298.8260 – FAX 402.298.8290

Seal:

ARCHITECTURE PLANNING ENGINEERING
POLT DESIGN GROUP
2215 CONOWINGO RD. 410.803.2141
Bel Air, Maryland 21015-1436 fax 410.836.6611
www.polt-design.com

Drawing Scale:
Drawing Start Date:
Drawing Finish Date:
Drawing Approved:

Drawing Title: DOOR SCHEDULE & DETAILS
Approved: Associate Director for Operations:
Approved: Chief, Facilites Engineer:
Approved: Director, Medical Center:

Project Title: MRI SITE PREPERATION
Building No: 361
Checked:
Drawn:
Location: VAMHCS MEDICAL CENTER PERRY POINT, MD

Date: 6/30/14
Project No: 512-09-315
DRAWING NO: A601
Dwg. 7 Of 29

DEPARTMENT OF VETERANS AFFAIRS