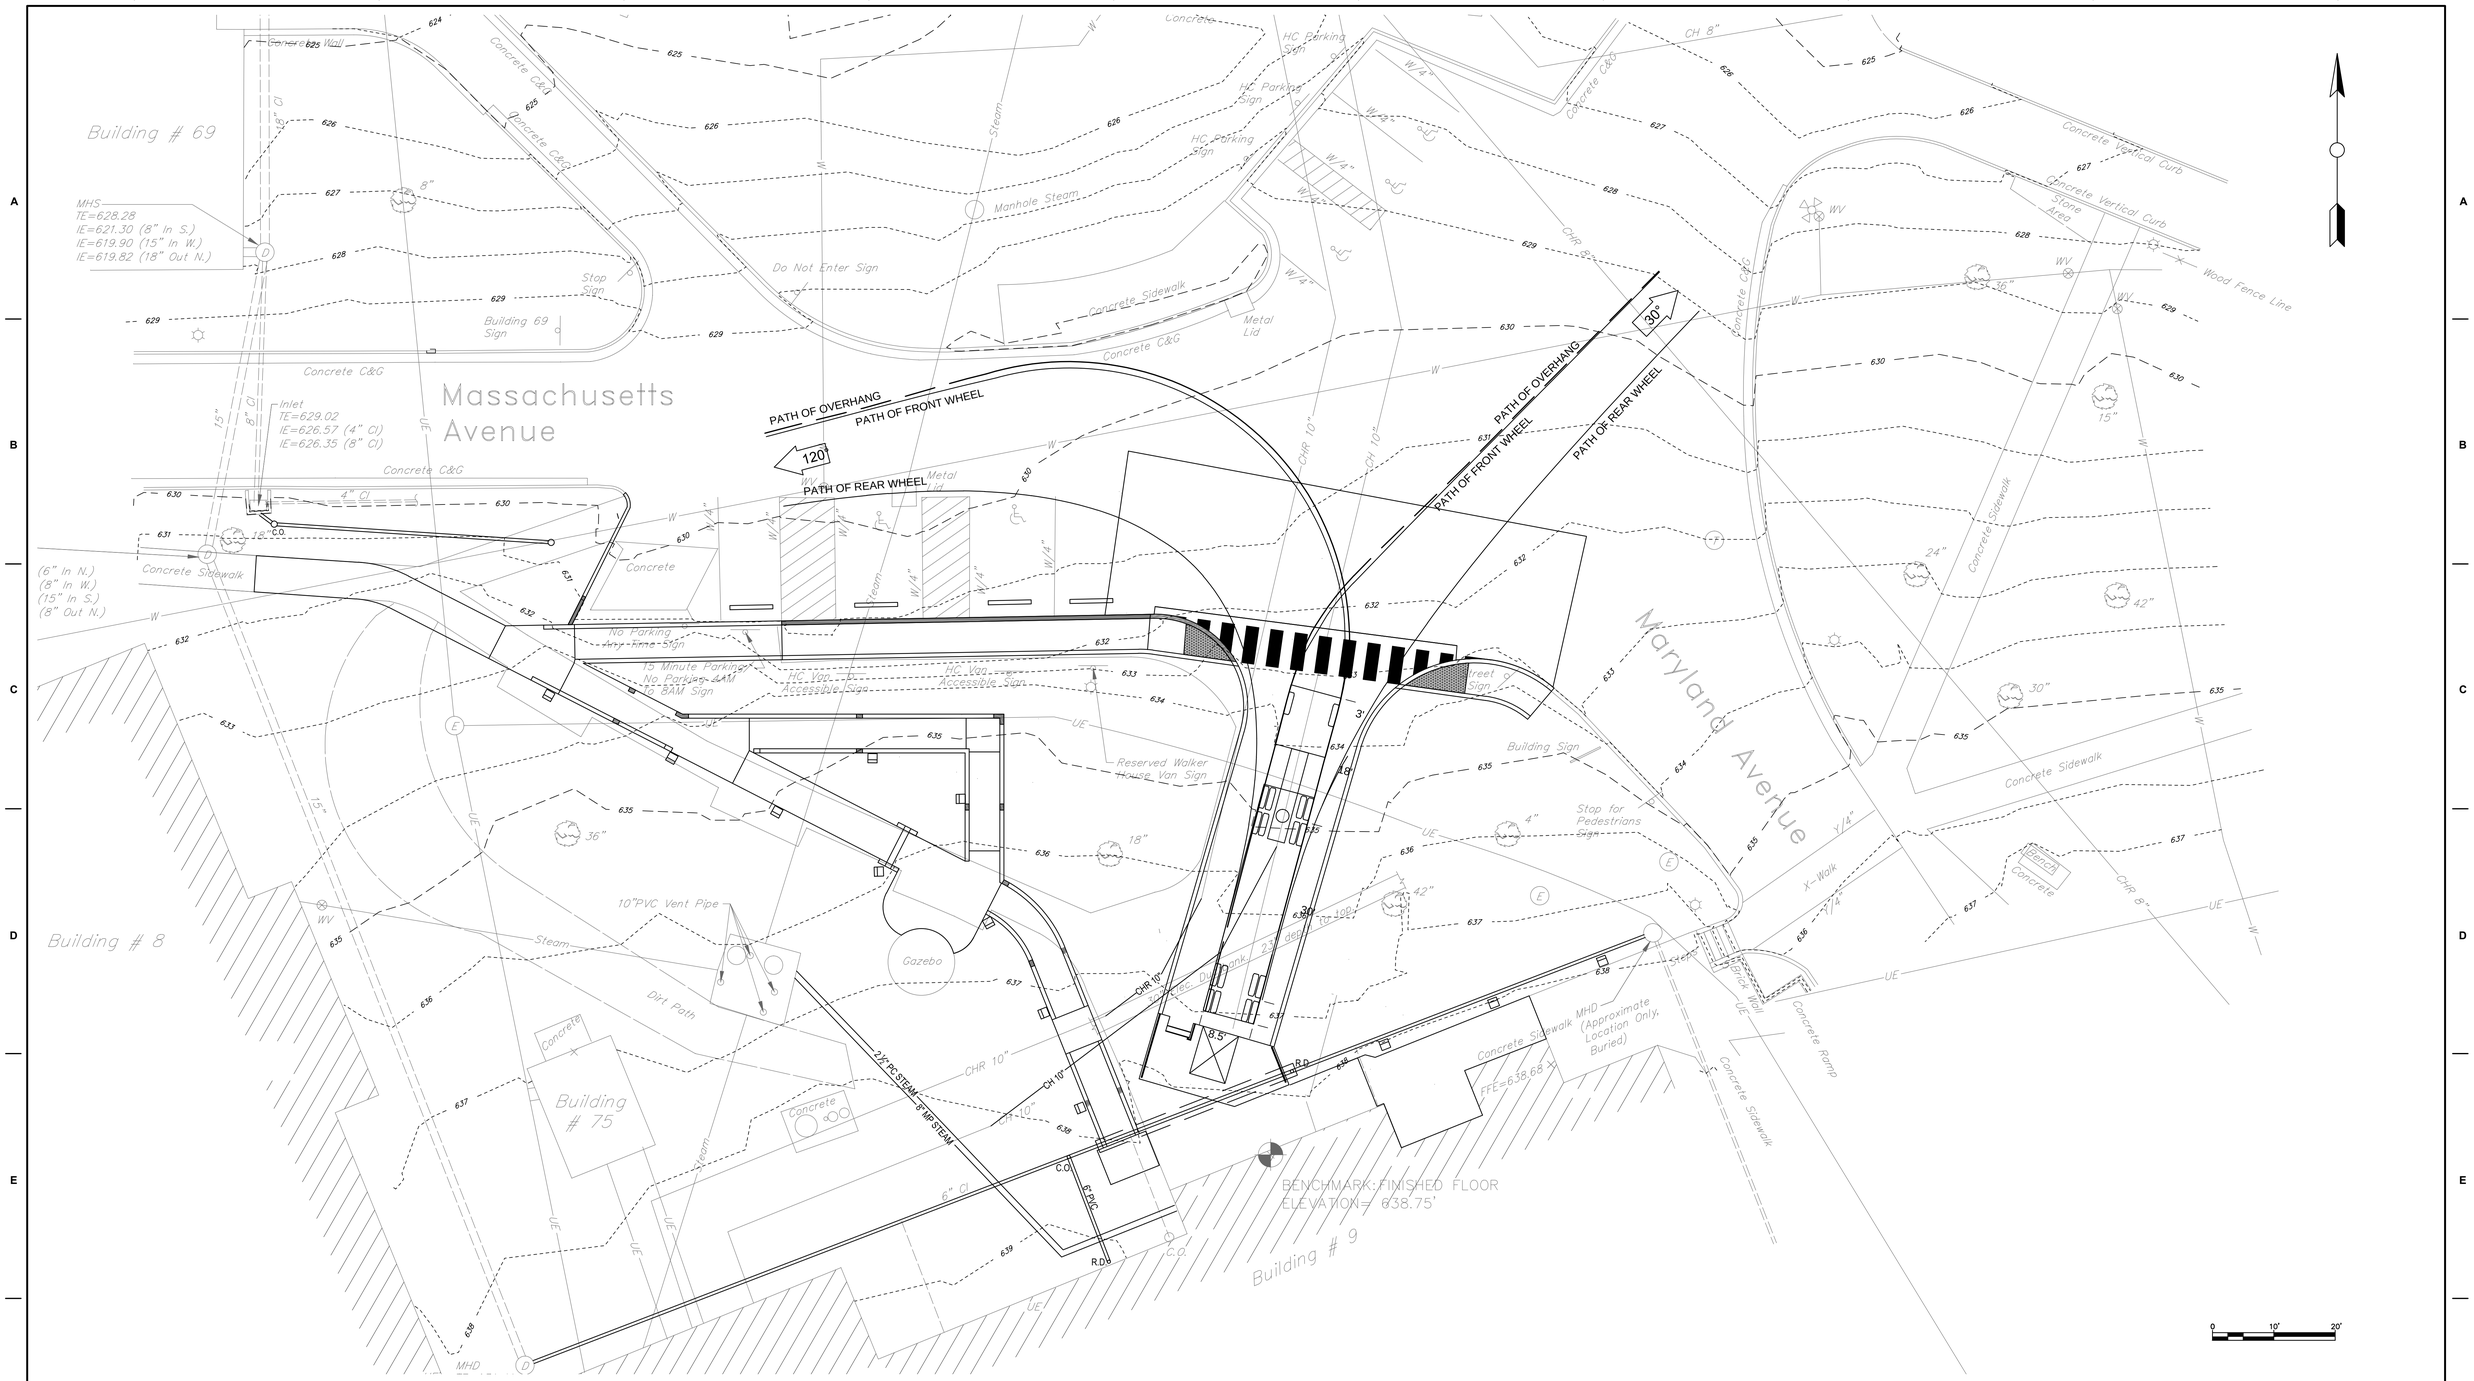

1 TRUCK TURNING DIAGRAM

1

TRUCK TURNING NOTES

1. THE TRUCK TURNING ANALYSIS SHOWN IS BASED ON WB-50 STANDARDS, SEMI-TRAILER COMBINATION WITH A WHEEL BASE OF 50 FEET. THE SELECTION OF THIS VEHICLE SIZE IS BASED ON DISCUSSIONS WITH VETERAN AFFAIR PERSONNEL, AS WELL AS LIMITED OBSERVATIONS OF DELIVERY PATTERNS DURING PREVIOUS SITE VISITS.

FULLY SPRINKLERED BID DOCUMENTS

Revisions:	Date

CONSULTANTS:

ARCHITECTS/ENGINEERS:

A|E works
6587 HAMILTON AVENUE
PITTSBURGH, PA 15206
PH: 412.287.7333 FAX: 412.287.7334
www.ae-works.com

Drawing Title: TRUCK TURNING DIAGRAM

Approved: Project Director

Project Title: BUILDING 9 - SECOND FLOOR RENOVATION

Location: 1400 Blackhorse Hill Road, Coatesville, PA 19320

Date: 05/12/14 | Checked: RB | Drawn: MDW

Project Number: 542-13-105

Building Number: 9

Drawing Number: CT111

Dwg. 20 of 125

Office of Construction and Facilities Management

Department of Veterans Affairs

VA FORM 08-6231