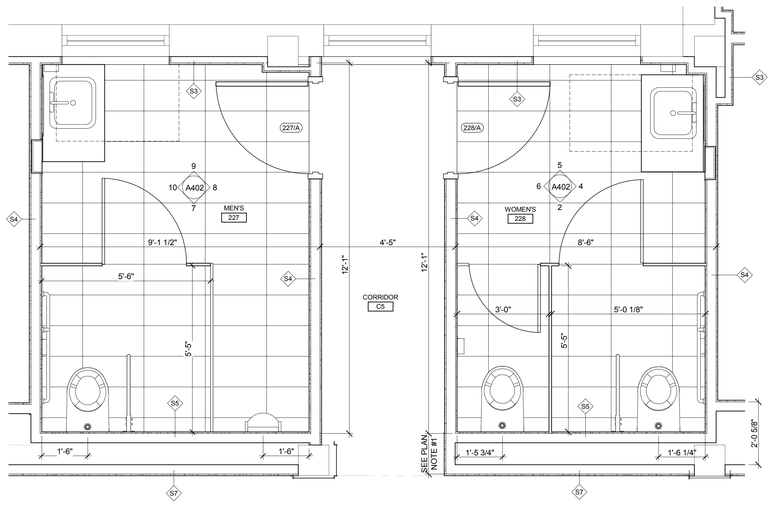

1 ENLARGED TOILET ROOMS
1/2" = 1'-0"

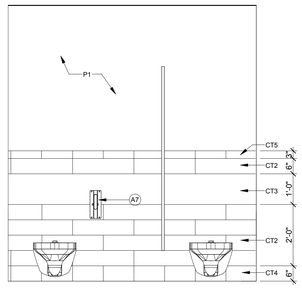

2 A228- EAST
1/2" = 1'-0"

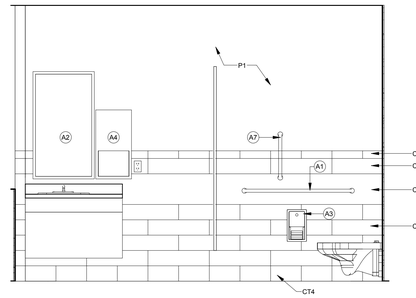

4 A228- NORTH
1/2" = 1'-0"

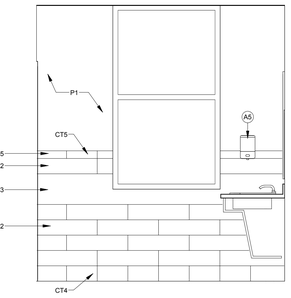

5 A228- WEST
1/2" = 1'-0"

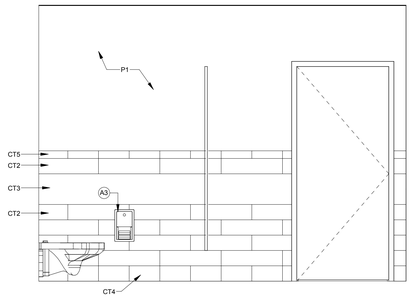

6 A228- SOUTH
1/2" = 1'-0"

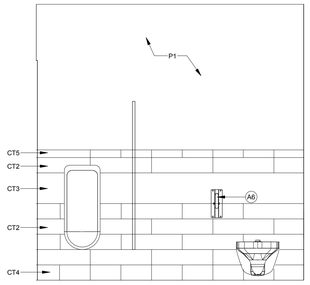

7 A227- EAST
1/2" = 1'-0"

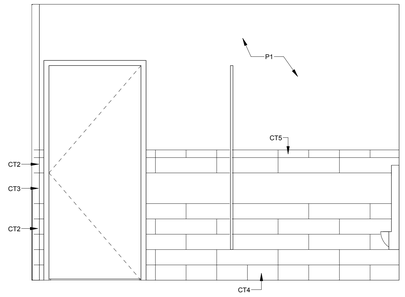

8 A227- NORTH
1/2" = 1'-0"

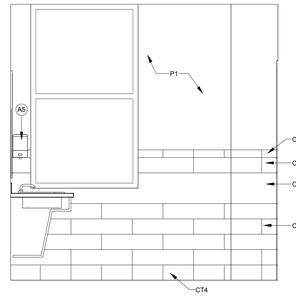

9 A227- WEST
1/2" = 1'-0"

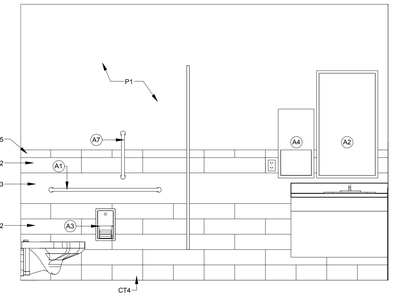

10 A227- SOUTH
1/2" = 1'-0"

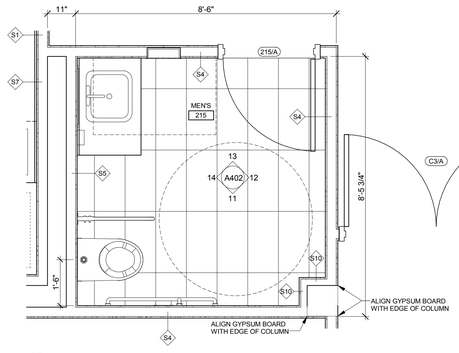

3 ENLARGED TOILET ROOMS
1/2" = 1'-0"

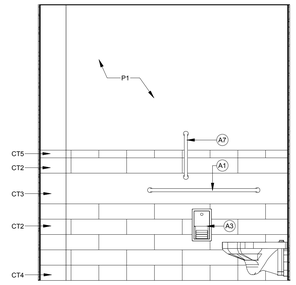

11 A215- EAST
1/2" = 1'-0"

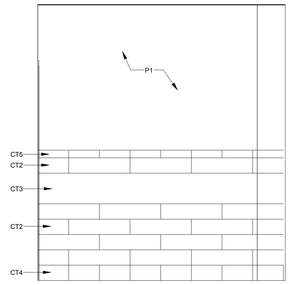

12 A215- NORTH
1/2" = 1'-0"

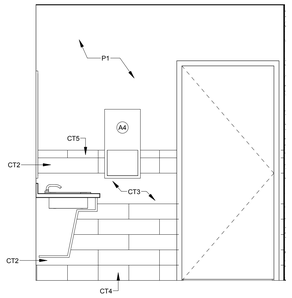

13 A215- WEST
1/2" = 1'-0"

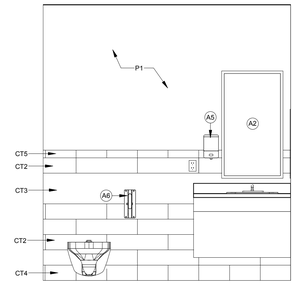

14 A215- SOUTH
1/2" = 1'-0"

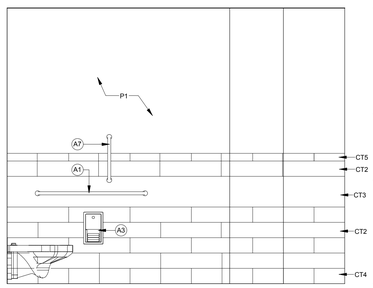

15 A208- EAST
1/2" = 1'-0"

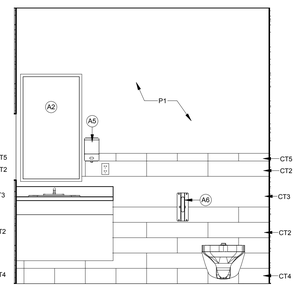

16 A208- NORTH
1/2" = 1'-0"

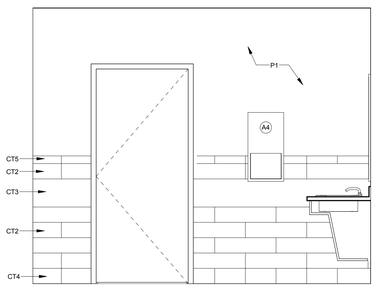

17 A208- WEST
1/2" = 1'-0"

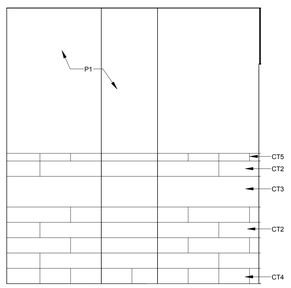

18 A208- SOUTH
1/2" = 1'-0"

FULLY SPRINKLERED
BID DOCUMENTS

Revisions:	Date

CONSULTANTS:

HOPE FURRER Associates, Inc.

REGISTERED ARCHITECT PENNSYLVANIA BRUCE W. WITT RA-013748-E

ARCHITECTS/ENGINEERS:

A|E works
6587 HAMILTON AVENUE
PITTSBURGH, PENNSYLVANIA 15206
PH: 412.287.7333 FAX: 412.287.7334
www.ae-works.com

Drawing Title
ENLARGED RESTROOM PLANS AND ELEVATIONS

Approved: Project Director

Project Title
BUILDING 9 -
SECOND FLOOR RENOVATION

Location: 1400 Blackhorse Hill Road
Coatesville, PA 19320

Date	Checked	Drawn
05 / 12 / 14	BB	AM/AK

Project Number
542-13-105

Building Number
9

Drawing Number
A402

Dwg. 51 **of** 125

Office of Construction and Facilities Management

Department of Veterans Affairs

VA FORM 08-6231

three inches = one foot
one and one half inch = one foot
one inch = one foot
three quarters inch = one foot
one half inch = one foot
three eighths inch = one foot
one quarter inch = one foot
one eighth inch = one foot