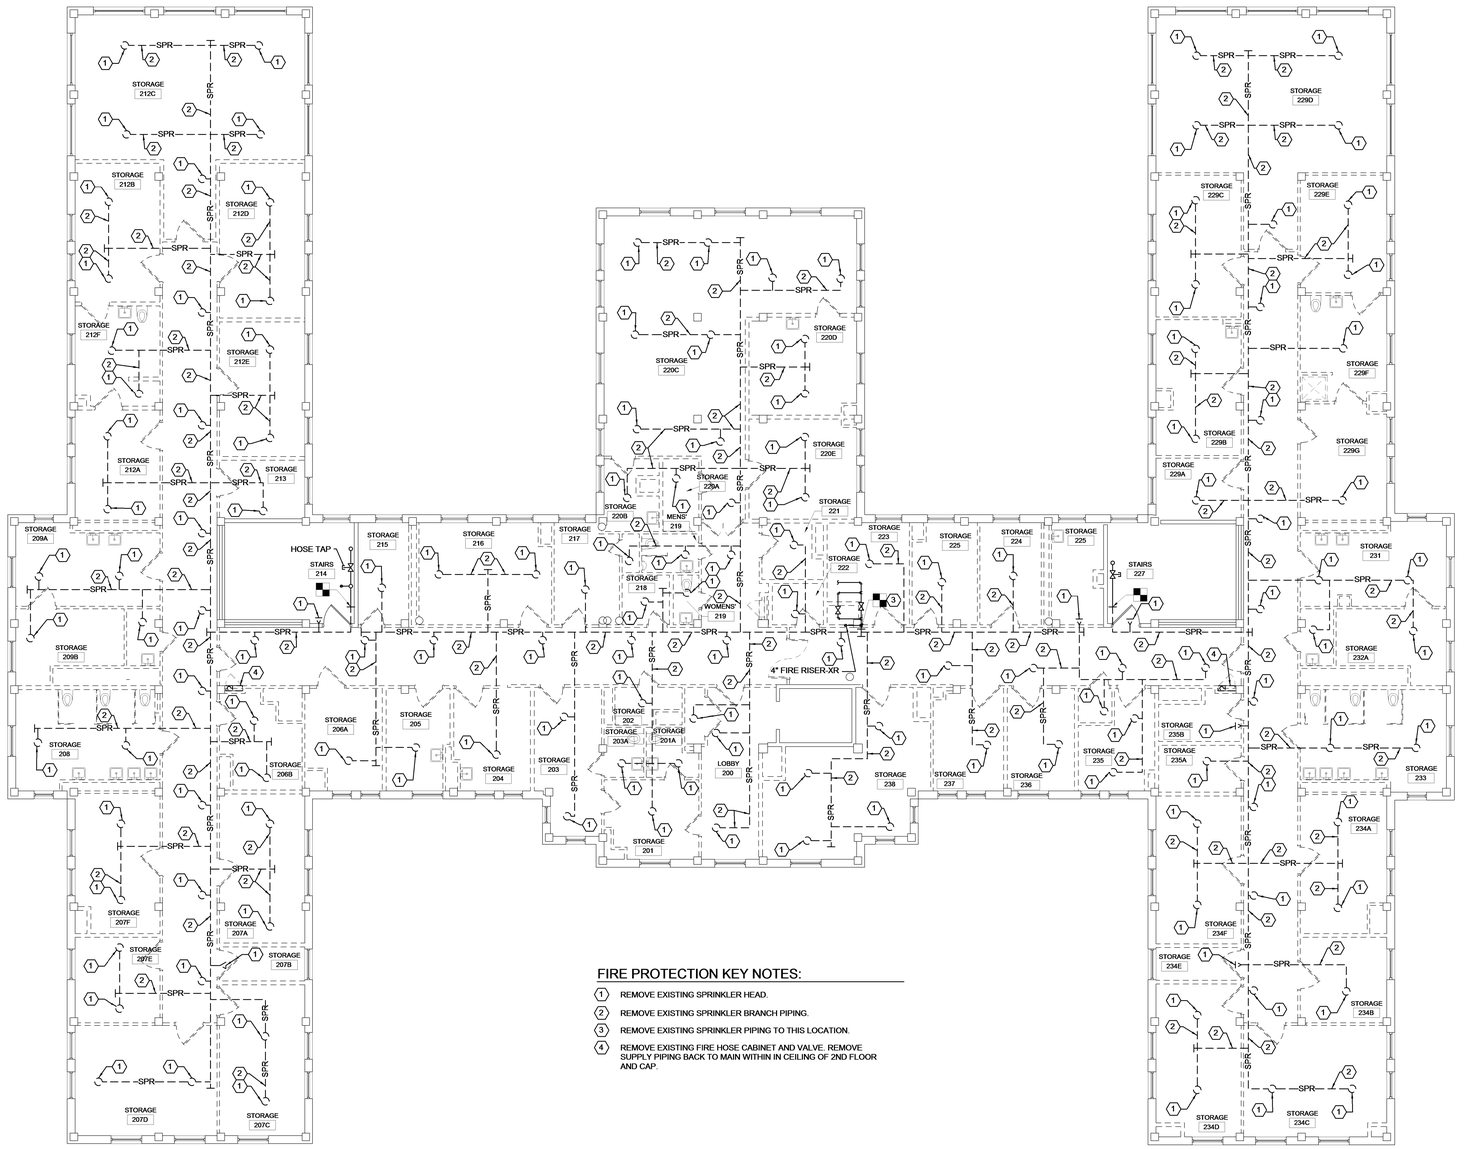

FIRE PROTECTION KEY NOTES:

1. REMOVE EXISTING SPRINKLER HEAD.
2. REMOVE EXISTING SPRINKLER BRANCH PIPING.
3. REMOVE EXISTING SPRINKLER PIPING TO THIS LOCATION.
4. REMOVE EXISTING FIRE HOSE CABINET AND VALVE. REMOVE SUPPLY PIPING BACK TO MAIN WITHIN IN CEILING OF 2ND FLOOR AND CAP.

1 SECOND FLOOR PLAN - FIRE PROTECTION - DEMOLITION
1/8" = 1'-0"

NORTH

FULLY SPRINKLERED BID DOCUMENTS

Revisions:	Date

CONSULTANTS:

HOPE FURRER Associates, Inc.

COMMONWEALTH OF PENNSYLVANIA REGISTERED PROFESSIONAL SCOTT P. LIZOTTE ENGINEER PE061448

ARCHITECTS/ENGINEERS:

A|E works
6587 HAMILTON AVENUE
PITTSBURGH, PENNSYLVANIA 15206
PH: 412.287.7333 FAX: 412.287.7334
www.ae-works.com

Drawing Title: SECOND FLOOR - FIRE PROTECTION - DEMOLITION

Approved: Project Director

Project Title: BUILDING 9 - SECOND FLOOR RENOVATION

Location: 1400 Blackhorse Hill Road Coatesville, PA 19320

Date	Checked	Drawn
05 / 12 / 14	MEW	MEW

Project Number: 542-13-105

Building Number: 9

Drawing Number: FD102

Dwg. 64 **of** 125

Office of Construction and Facilities Management

Department of Veterans Affairs

VA FORM 08-6231