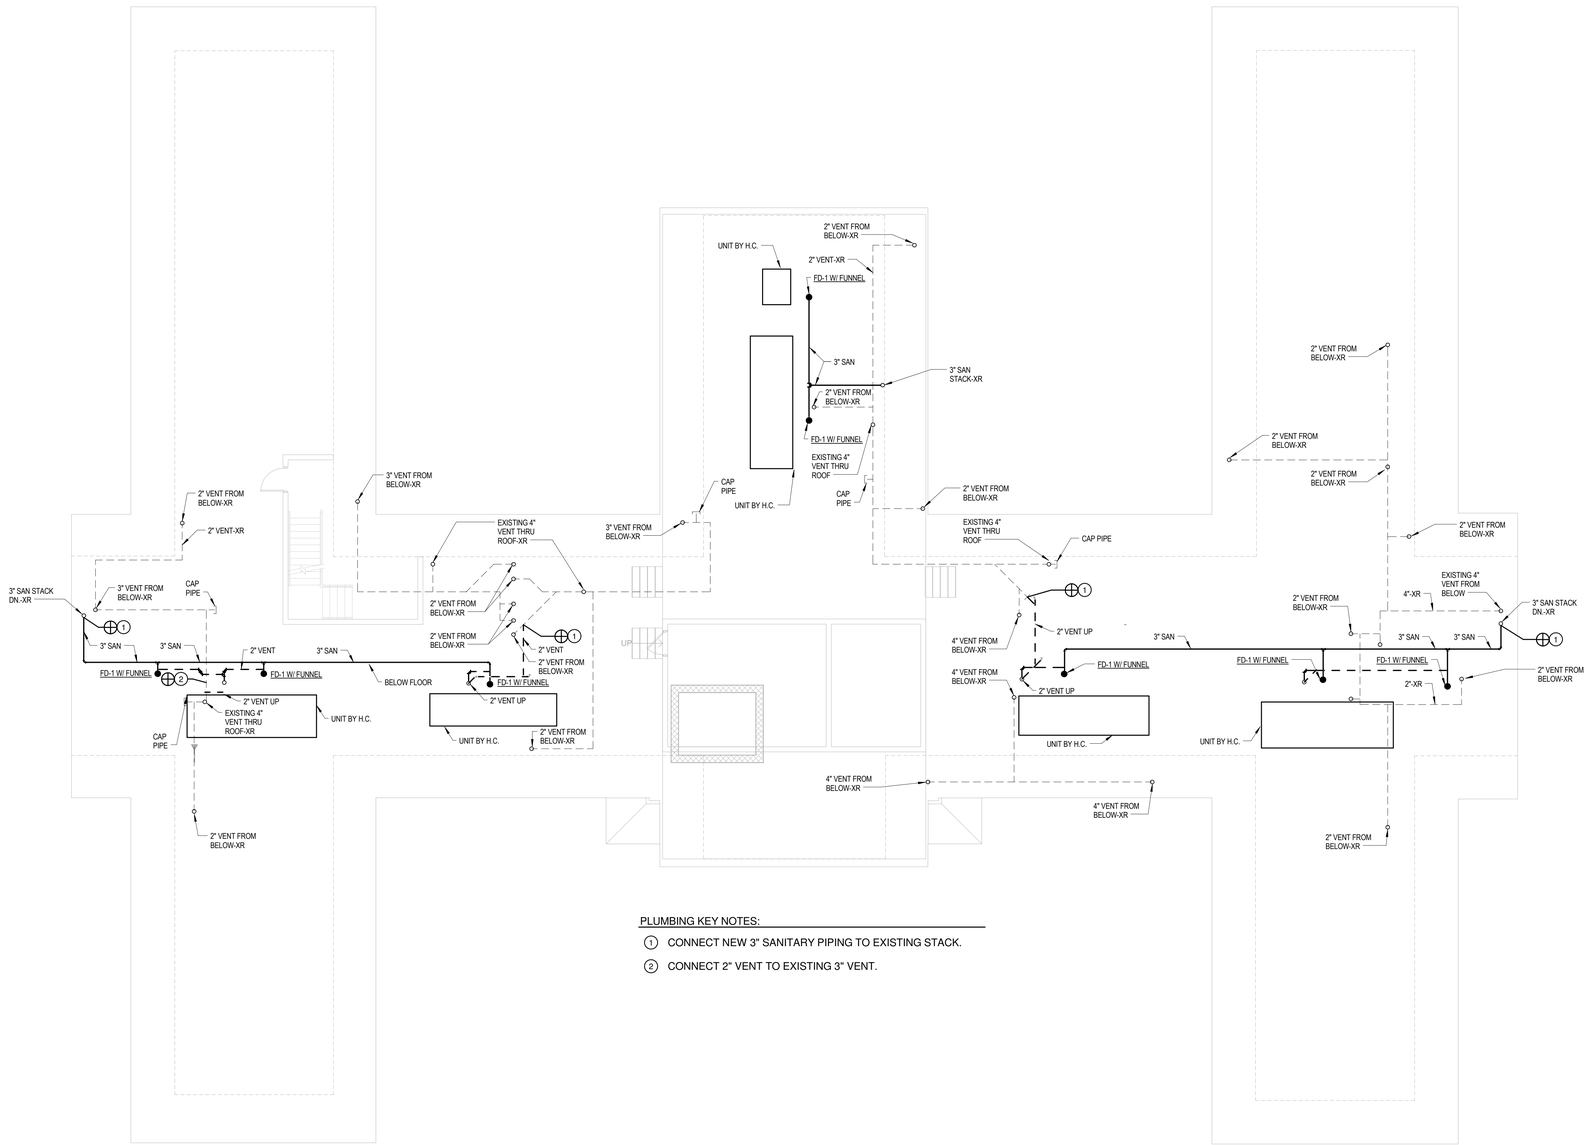

PLUMBING KEY NOTES:

1. CONNECT NEW 3" SANITARY PIPING TO EXISTING STACK.
2. CONNECT 2" VENT TO EXISTING 3" VENT.

1 ATTIC PLAN - PLUMBING - NEW WORK
1/8" = 1'-0"

NORTH

FULLY SPRINKLERED BID DOCUMENTS

Revisions:	Date

CONSULTANTS:

HOPE FURRER Associates, Inc.

COMMONWEALTH OF PENNSYLVANIA REGISTERED PROFESSIONAL ENGINEER SCOTT P. LIZOTTE PE061448

ARCHITECTS/ENGINEERS:

A|E works
6587 HAMILTON AVENUE
PITTSBURGH, PENNSYLVANIA 15206
PH: 412.287.7333 FAX: 412.287.7334
www.ae-works.com

Drawing Title
ATTIC PLAN - PLUMBING - NEW WORK

Approved: Project Director

Project Title
BUILDING 9 - SECOND FLOOR RENOVATION

Location: 1400 Blackhorse Hill Road Coatesville, PA 19320

Date	Checked	Drawn
05 / 12 / 14	MEW	MEW

Project Number 542-13-105

Building Number 9

Drawing Number P104

Dwg. 75 **of** 125

Office of Construction and Facilities Management

Department of Veterans Affairs

VA FORM 08-6231