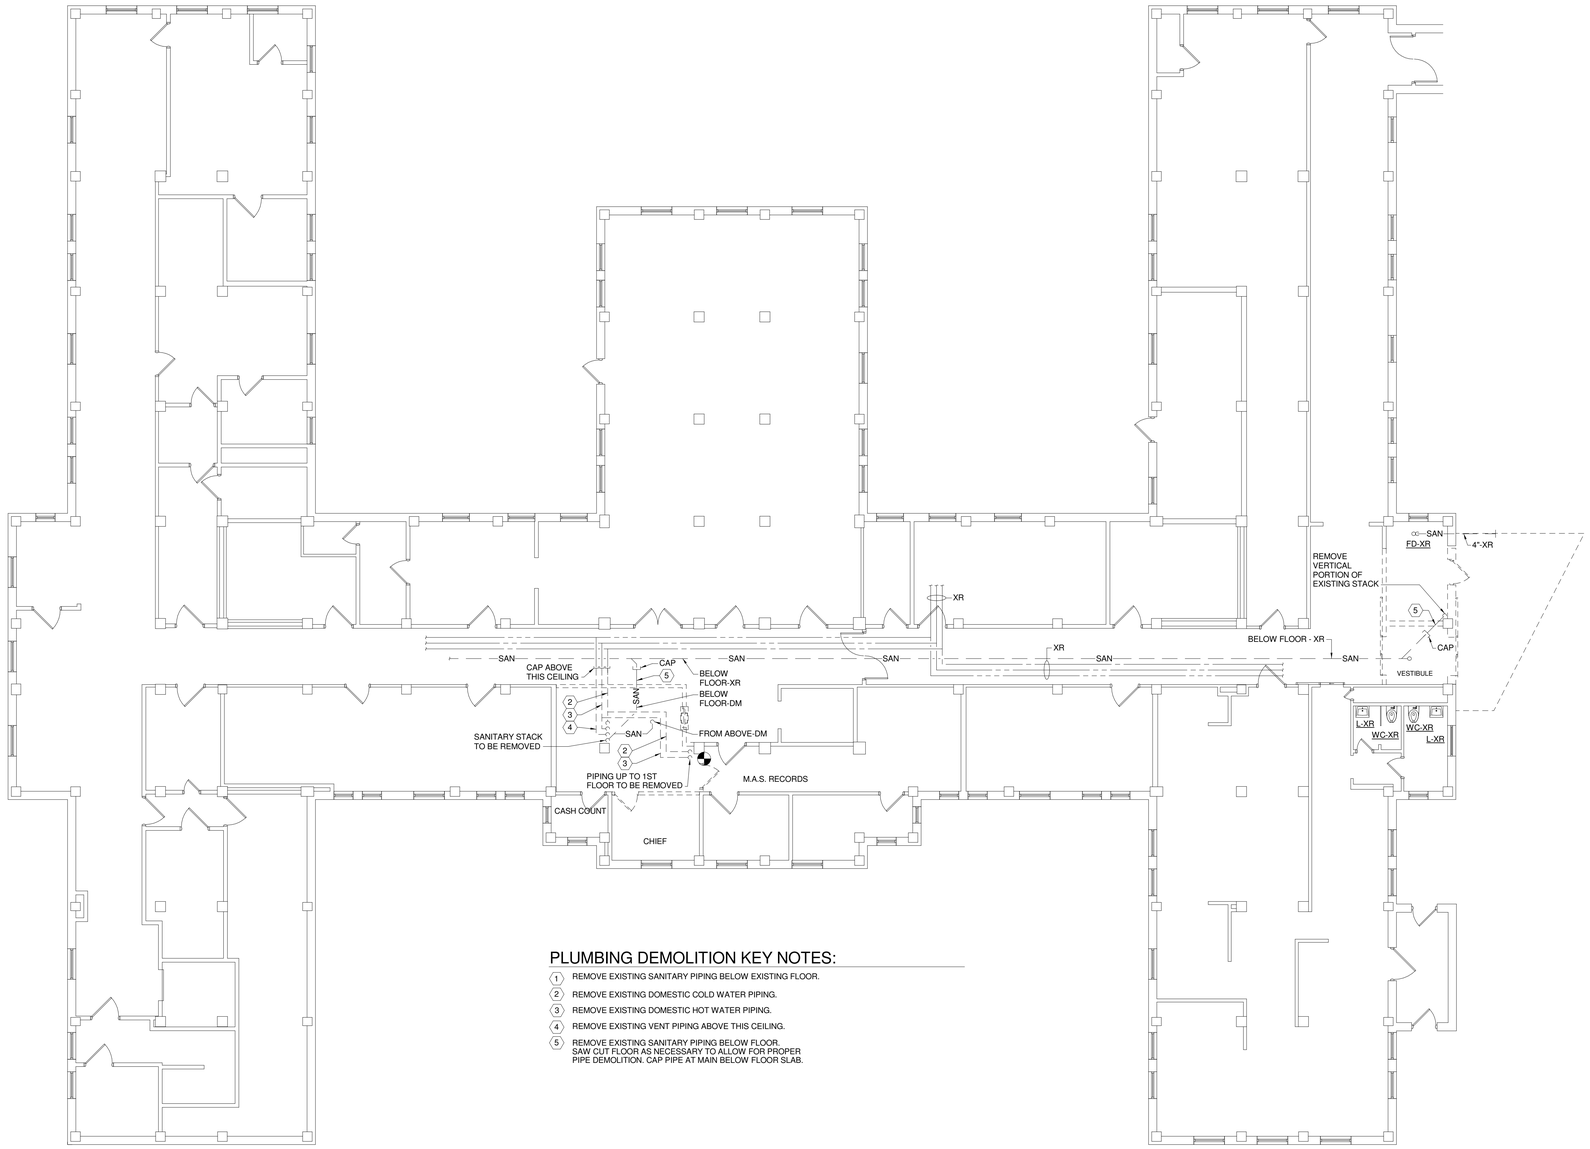

PLUMBING DEMOLITION KEY NOTES:

1. REMOVE EXISTING SANITARY PIPING BELOW EXISTING FLOOR.
2. REMOVE EXISTING DOMESTIC COLD WATER PIPING.
3. REMOVE EXISTING DOMESTIC HOT WATER PIPING.
4. REMOVE EXISTING VENT PIPING ABOVE THIS CEILING.
5. REMOVE EXISTING SANITARY PIPING BELOW FLOOR. SAW CUT FLOOR AS NECESSARY TO ALLOW FOR PROPER PIPE DEMOLITION. CAP PIPE AT MAIN BELOW FLOOR SLAB.

1 BASEMENT PLAN - PLUMBING - DEMOLITION

1/8" = 1'-0"

NORTH

FULLY SPRINKLERED BID DOCUMENTS

Revisions:	Date

CONSULTANTS:

HOPE FURRER Associates, Inc.

COMMONWEALTH OF PENNSYLVANIA REGISTERED PROFESSIONAL SCOTT P. LIZOTTE ENGINEER PE061440

ARCHITECTS/ENGINEERS:

A|E works

6587 HAMILTON AVENUE
PITTSBURGH, PENNSYLVANIA 15206
PH: 412.287.7333 FAX: 412.287.7334
www.ae-works.com

Drawing Title: BASEMENT LEVEL - PLUMBING - DEMOLITION

Approved: Project Director

Project Title: BUILDING 9 - SECOND FLOOR RENOVATION

Location: 1400 Blackhorse Hill Road Coatesville, PA 19320

Date: 05 / 12 / 14 | **Checked:** MEW | **Drawn:** MEW

Project Number: 542-13-105

Building Number: 9

Drawing Number: PD100

Dwg. 69 **of** 125

Office of Construction and Facilities Management

Department of Veterans Affairs

VA FORM 08-6231