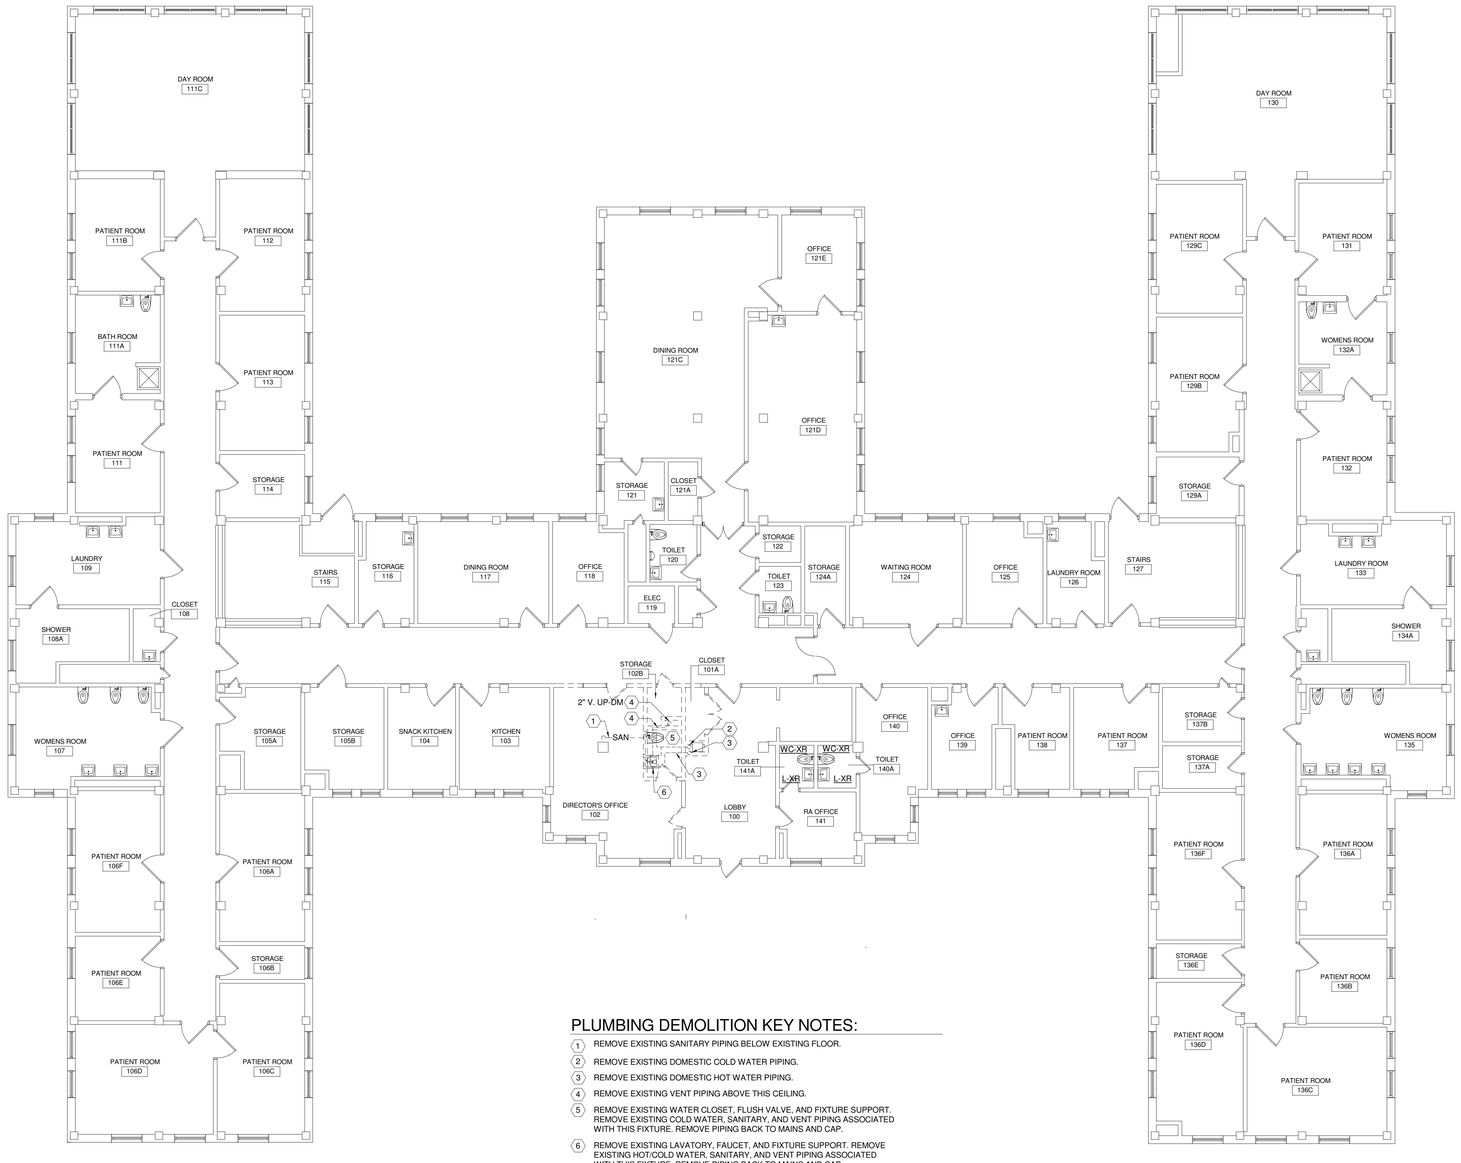

PLUMBING DEMOLITION KEY NOTES:

1. REMOVE EXISTING SANITARY PIPING BELOW EXISTING FLOOR.
2. REMOVE EXISTING DOMESTIC COLD WATER PIPING.
3. REMOVE EXISTING DOMESTIC HOT WATER PIPING.
4. REMOVE EXISTING VENT PIPING ABOVE THIS CEILING.
5. REMOVE EXISTING WATER CLOSET, FLUSH VALVE, AND FIXTURE SUPPORT. REMOVE EXISTING COLD WATER, SANITARY, AND VENT PIPING ASSOCIATED WITH THIS FIXTURE. REMOVE PIPING BACK TO MAINS AND CAP.
6. REMOVE EXISTING LAVATORY, FAUCET, AND FIXTURE SUPPORT. REMOVE EXISTING HOT/COLD WATER, SANITARY, AND VENT PIPING ASSOCIATED WITH THIS FIXTURE. REMOVE PIPING BACK TO MAINS AND CAP.

1 FIRST FLOOR PLAN - PLUMBING - DEMOLITION
1/8" = 1'-0"

NORTH

FULLY SPRINKLERED BID DOCUMENTS

Revisions:	Date

CONSULTANTS:

HOPE FURRER Associates, Inc.

COMMONWEALTH OF PENNSYLVANIA REGISTERED PROFESSIONAL SCOTT P. LIZOTTE ENGINEER PE061443

ARCHITECTS/ENGINEERS:

A|E works
6587 HAMILTON AVENUE
PITTSBURGH, PENNSYLVANIA 15206
PH: 412.287.7333 FAX: 412.287.7334
www.ae-works.com

Drawing Title FIRST FLOOR PLAN - PLUMBING - DEMOLITION

Approved: Project Director

Project Title BUILDING 9 - SECOND FLOOR RENOVATION

Location: 1400 Blackhorse Hill Road Coatesville, PA 19320

Date 05 / 12 / 14 | **Checked** MEW | **Drawn** MEW

Project Number 542-13-105

Building Number 9

Drawing Number PD101

Dwg. 70 **of** 125

Office of Construction and Facilities Management

Department of Veterans Affairs

VA FORM 08-6231