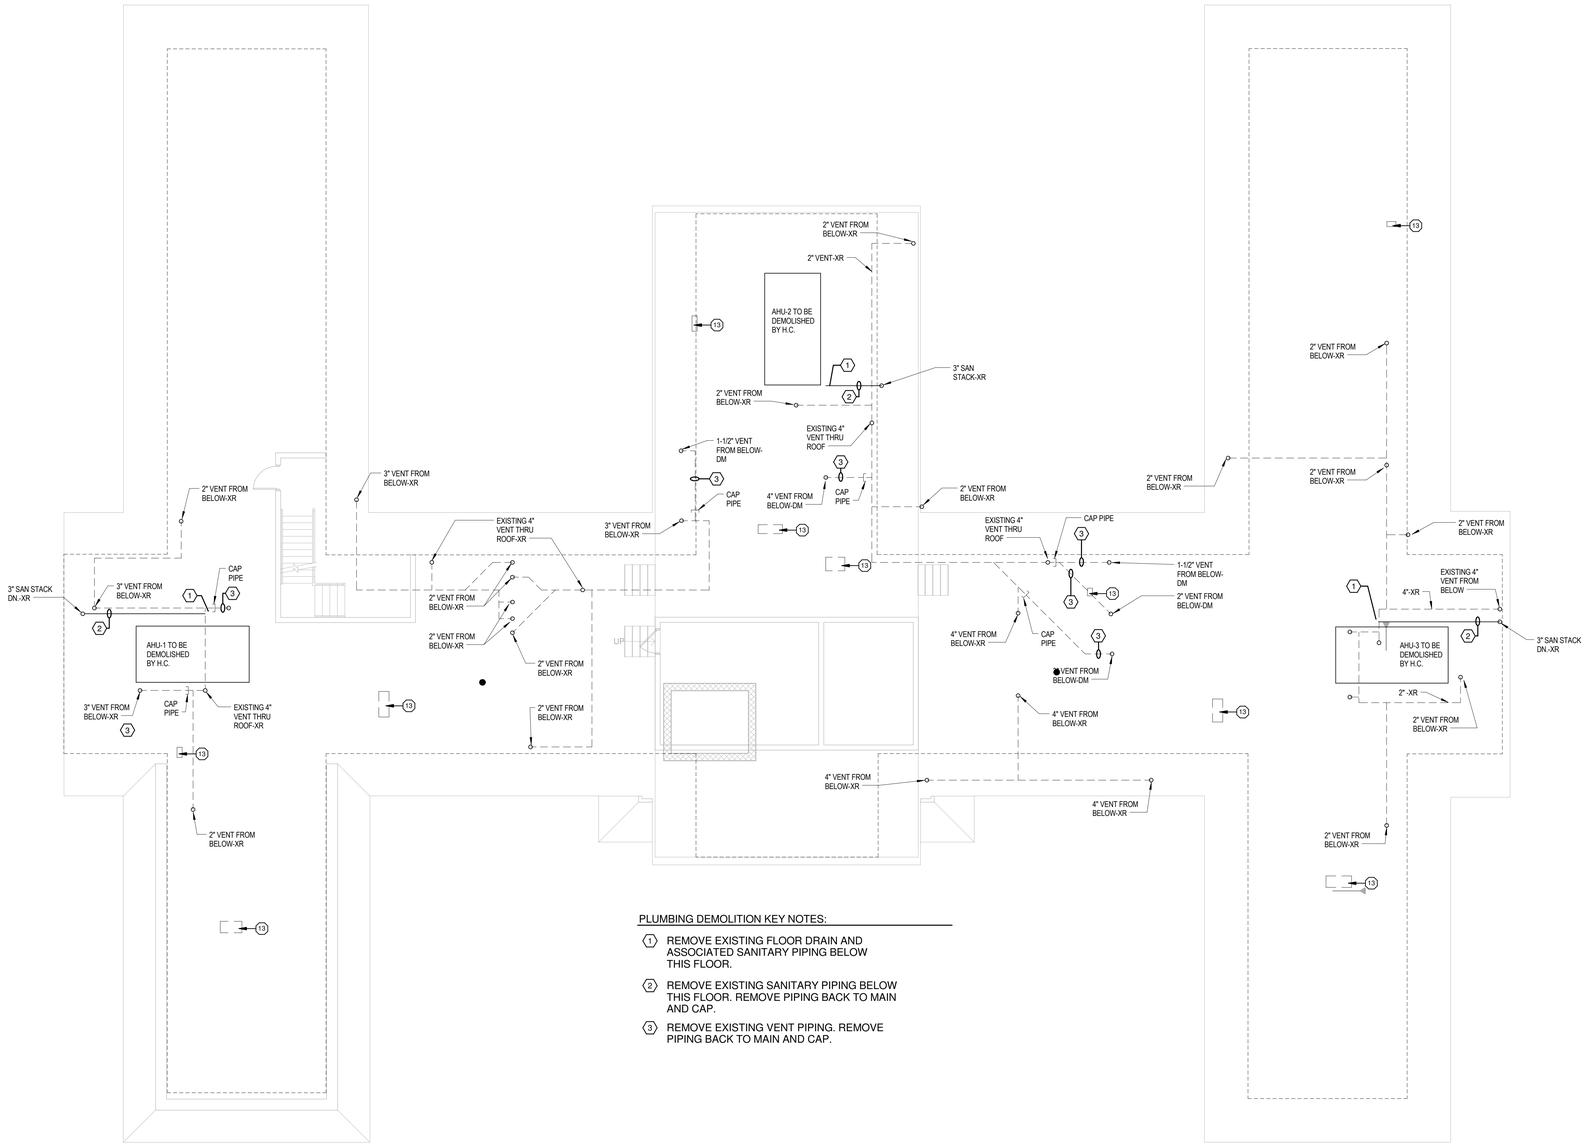

PLUMBING DEMOLITION KEY NOTES:

1. REMOVE EXISTING FLOOR DRAIN AND ASSOCIATED SANITARY PIPING BELOW THIS FLOOR.
2. REMOVE EXISTING SANITARY PIPING BELOW THIS FLOOR. REMOVE PIPING BACK TO MAIN AND CAP.
3. REMOVE EXISTING VENT PIPING. REMOVE PIPING BACK TO MAIN AND CAP.

1 ATTIC PLAN - PLUMBING - DEMOLTION

1/8" = 1'-0"

NORTH

FULLY SPRINKLERED BID DOCUMENTS

Revisions:	Date

CONSULTANTS:

HOPE FURRER Associates, Inc.

COMMONWEALTH OF PENNSYLVANIA REGISTERED PROFESSIONAL SCOTT P. LIZOTTE ENGINEER PE061448

ARCHITECTS/ENGINEERS:

A|E works

6587 HAMILTON AVENUE
PITTSBURGH, PENNSYLVANIA 15206
PH: 412.287.7333 FAX: 412.287.7334
www.ae-works.com

Drawing Title: ATTIC PLAN - PLUMBING - DEMOLITION

Approved: Project Director

Project Title: BUILDING 9 - SECOND FLOOR RENOVATION

Location: 1400 Blackhorse Hill Road Coatesville, PA 19320

Date	Checked	Drawn
05 / 12 / 14	MEW	MEW

Project Number: 542-13-105

Building Number: 9

Drawing Number: PD104

Dwg. 72 **of** 125

Office of Construction and Facilities Management

Department of Veterans Affairs

VA FORM 08-6231