DEMOLITION

NOTIFY VA OF ANY DETERIORATED OR ROTTEN WOOD AND REPAIR OR REPLACE SHEATHING, EAVES, TAILS, AS NECESSARY.

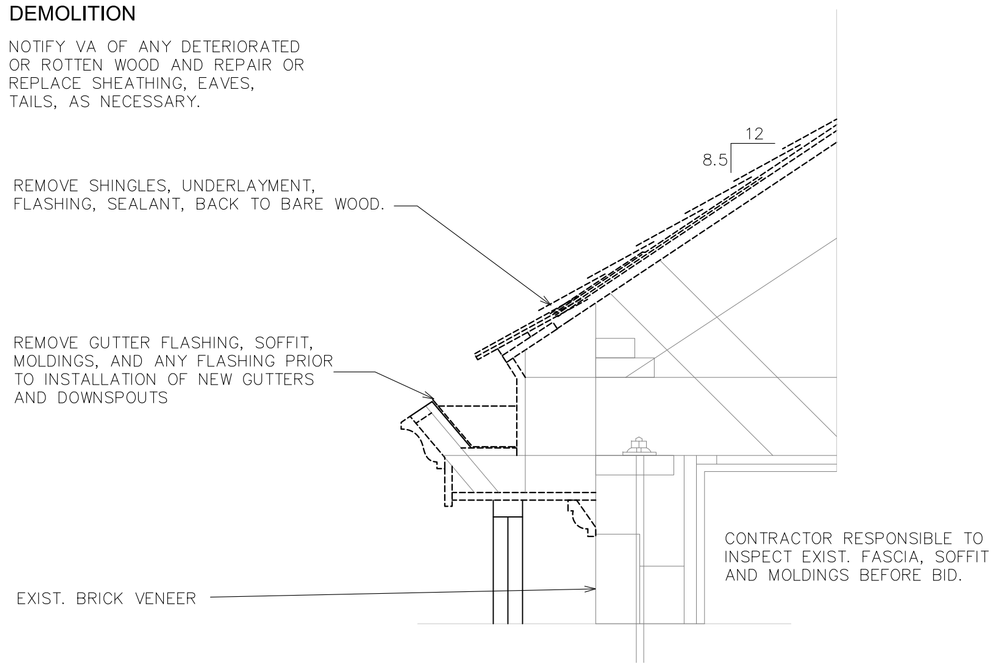

1 CORNICE DETAIL (DEMO)

SCALE: 1" = 1'-0"

INSTALLATION

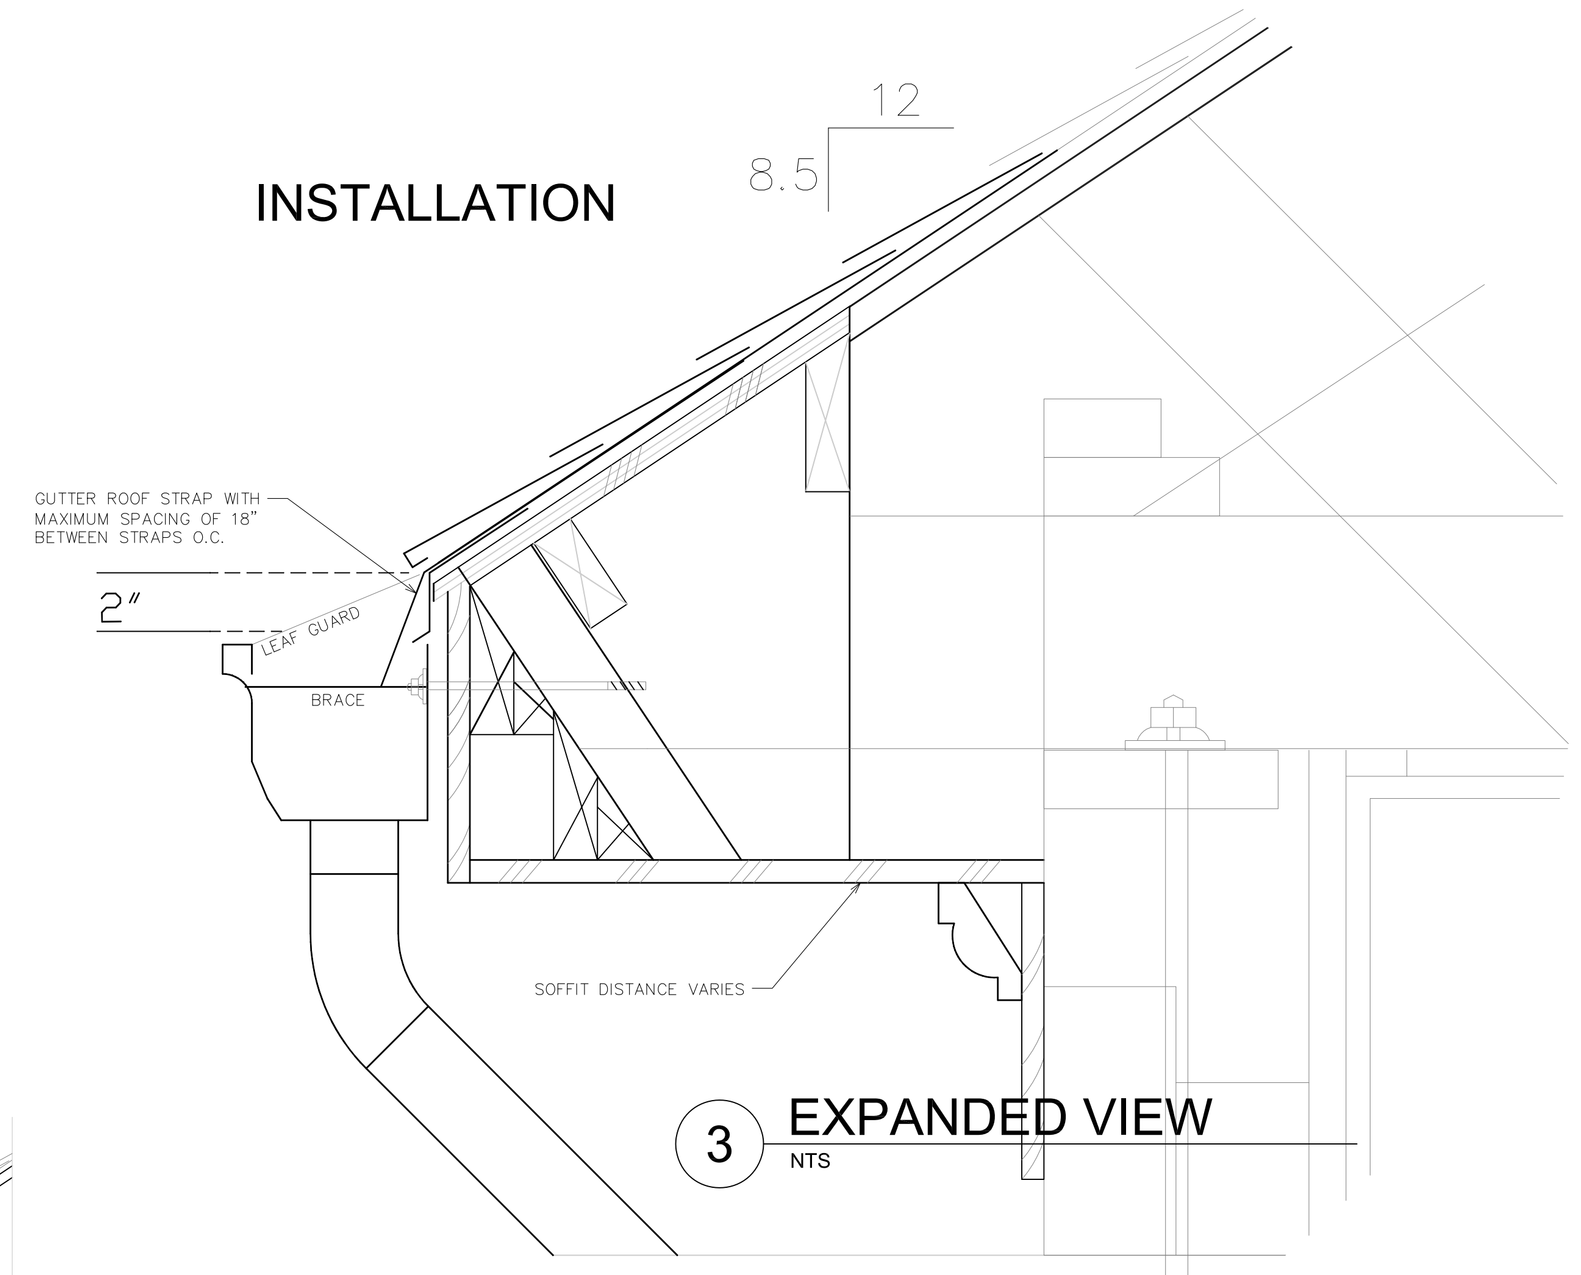

3 EXPANDED VIEW

NTS

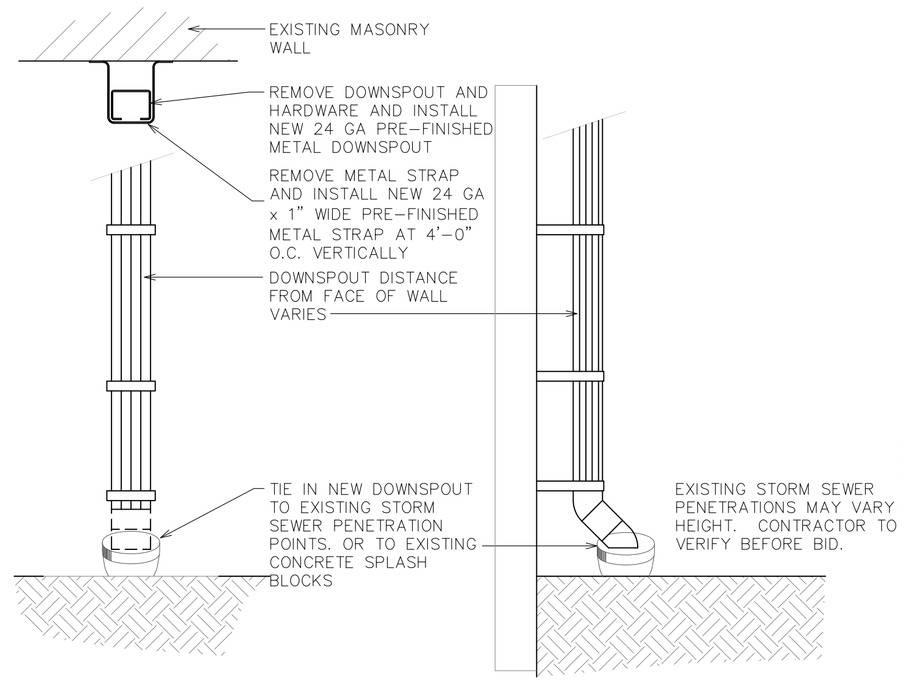

2 DOWNSPOUT DETAIL

SCALE: 1" = 1'-0"

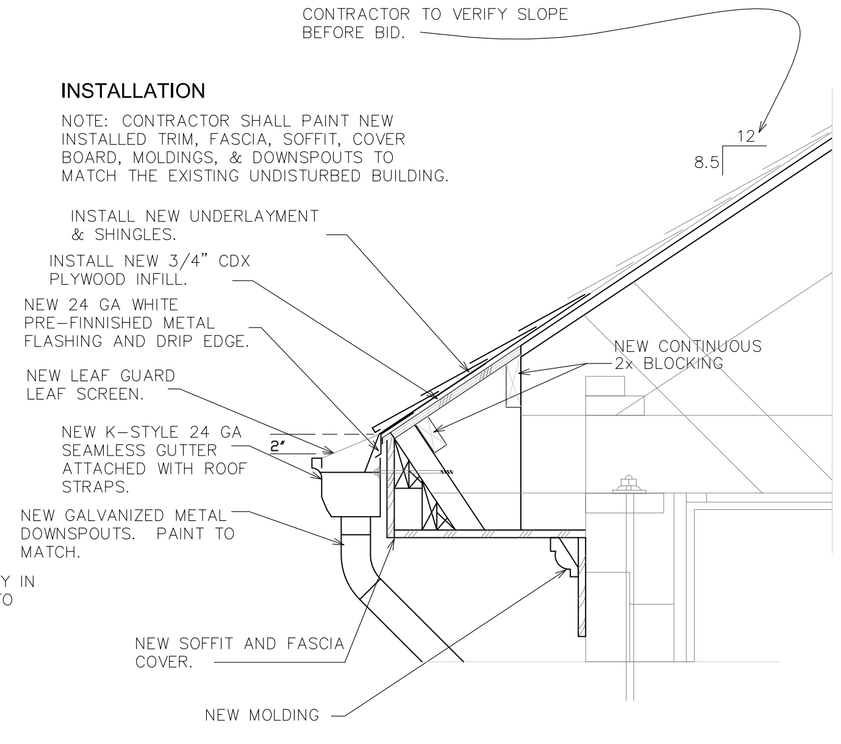

3 MODIFIED CORNICE DETAIL (INSTALL)

SCALE: 1" = 1'-0"

Revisions:	Initials	Date

CONSULTANTS:

ARCHITECT/ENGINEERS:

Drawing Title: D1

Approved: Supervisory General Engineer: ROLLIE WELTY

Project Title: SHERIDAN EMERGENCY STORM DAMAGE FY2014

Location: SHERIDAN, WY

Date: June 5, 2014 | Checked: WELTY | Drawn: WRB

Project Number: 666-14-815S

Building Number:

Drawing Number: D1

Dwg. 5 of 5

Office of Facilities Management

Department of Veterans Affairs

VA FORM 08-6231, OCT 1978