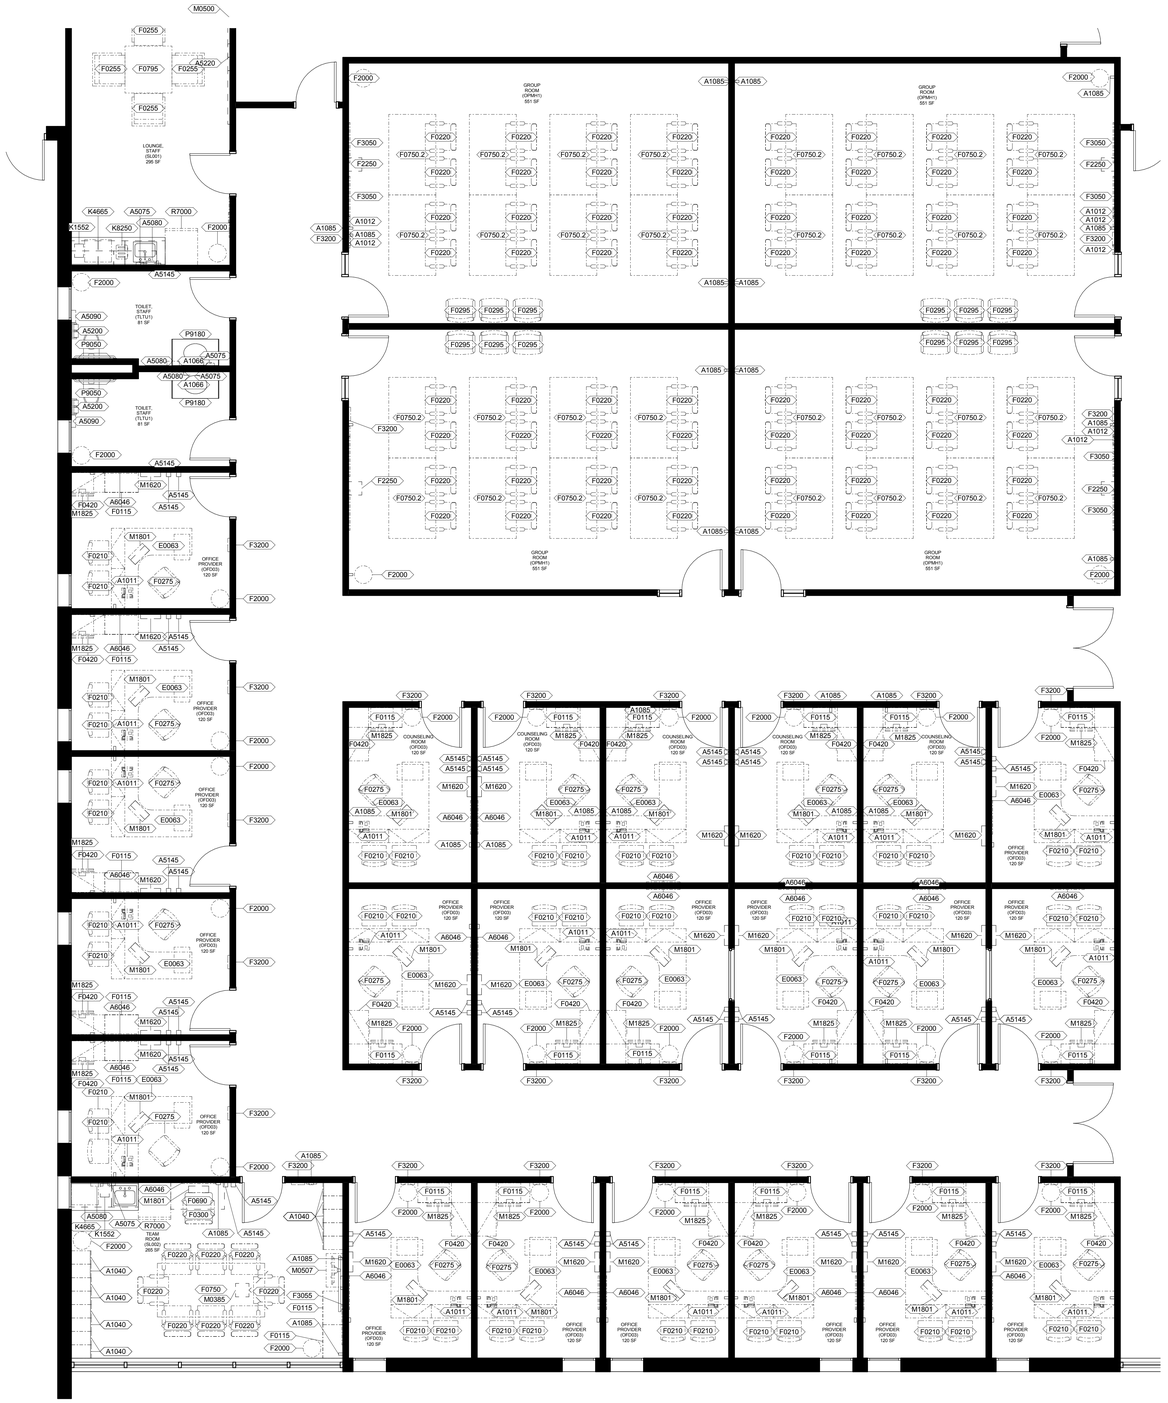

1 LEVEL 01 FLOOR PLAN - AREA A INTERNAL
1/4" = 1'-0"

FULLY SPRINKLERED

Revisions:	Date

ARCHITECT/ENGINEERS:

CANNONDESIGN
2170 Whitehaven Rd. Grand Island, NY 14072 716.773.6800
Buffalo Baltimore Boston Calgary Chicago Houston Los Angeles Mumbai New York
Phoenix St. Louis San Francisco Shanghai Toronto Vancouver Victoria Washington D.C.

Drawing Title: LEVEL 01 FLOOR PLAN - AREA A INTERNAL

Project Title: - VA CARIBBEAN: RESIDENTIAL REHABILITATION AND TREATMENT - PROGRAM / PSYCHOSOCIAL RECOVERY - AND REHABILITATION CENTER

Project Number: -

Building Number: -

Approved: Project Director: Checker

Location: -

Date: FEBRUARY 26, 2014

Checked:

Drawn: Author

Drawing Number: A0201.A

Dwg. of --

Office of Construction and Facilities Management

Department of Veterans Affairs

VA FORM 08-6231