1 LEVEL 01 FLOOR PLAN - AREA D INTERNAL
1/4" = 1'-0"

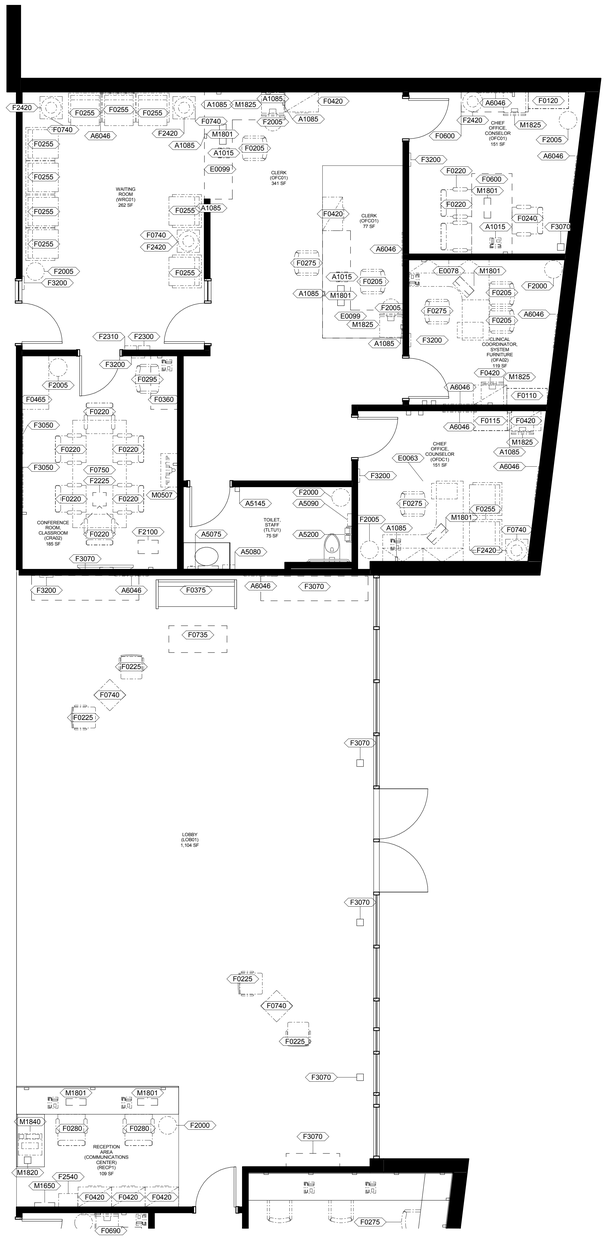

FULLY SPRINKLERED

Revisions:	Date

ARCHITECT/ENGINEERS:

CANNONDESIGN
2170 Whitehaven Rd. Grand Island, NY 14072 716.773.6800
Buffalo Baltimore Boston Calgary Chicago Houston Los Angeles Mumbai New York
Phoenix St. Louis San Francisco Shanghai Toronto Vancouver Victoria Washington D.C.

Drawing Title: LEVEL 01 FLOOR PLAN - AREA D INTERNAL

Approved: Project Director
Checker

Project Title: - VA CARIBBEAN: RESIDENTAL REHABILITATION AND TREATMENT PROGRAM / PSYCHOSOCIAL RECOVERY AND REHABILITATION CENTER

Location: -

Date: FEBRUARY 26, 2014 | Checked | Drawn: Author

Project Number: -
Building Number: -
Drawing Number: A0201.D
Dwg. of --

Office of Construction and Facilities Management
Department of Veterans Affairs

VA FORM 08-6231