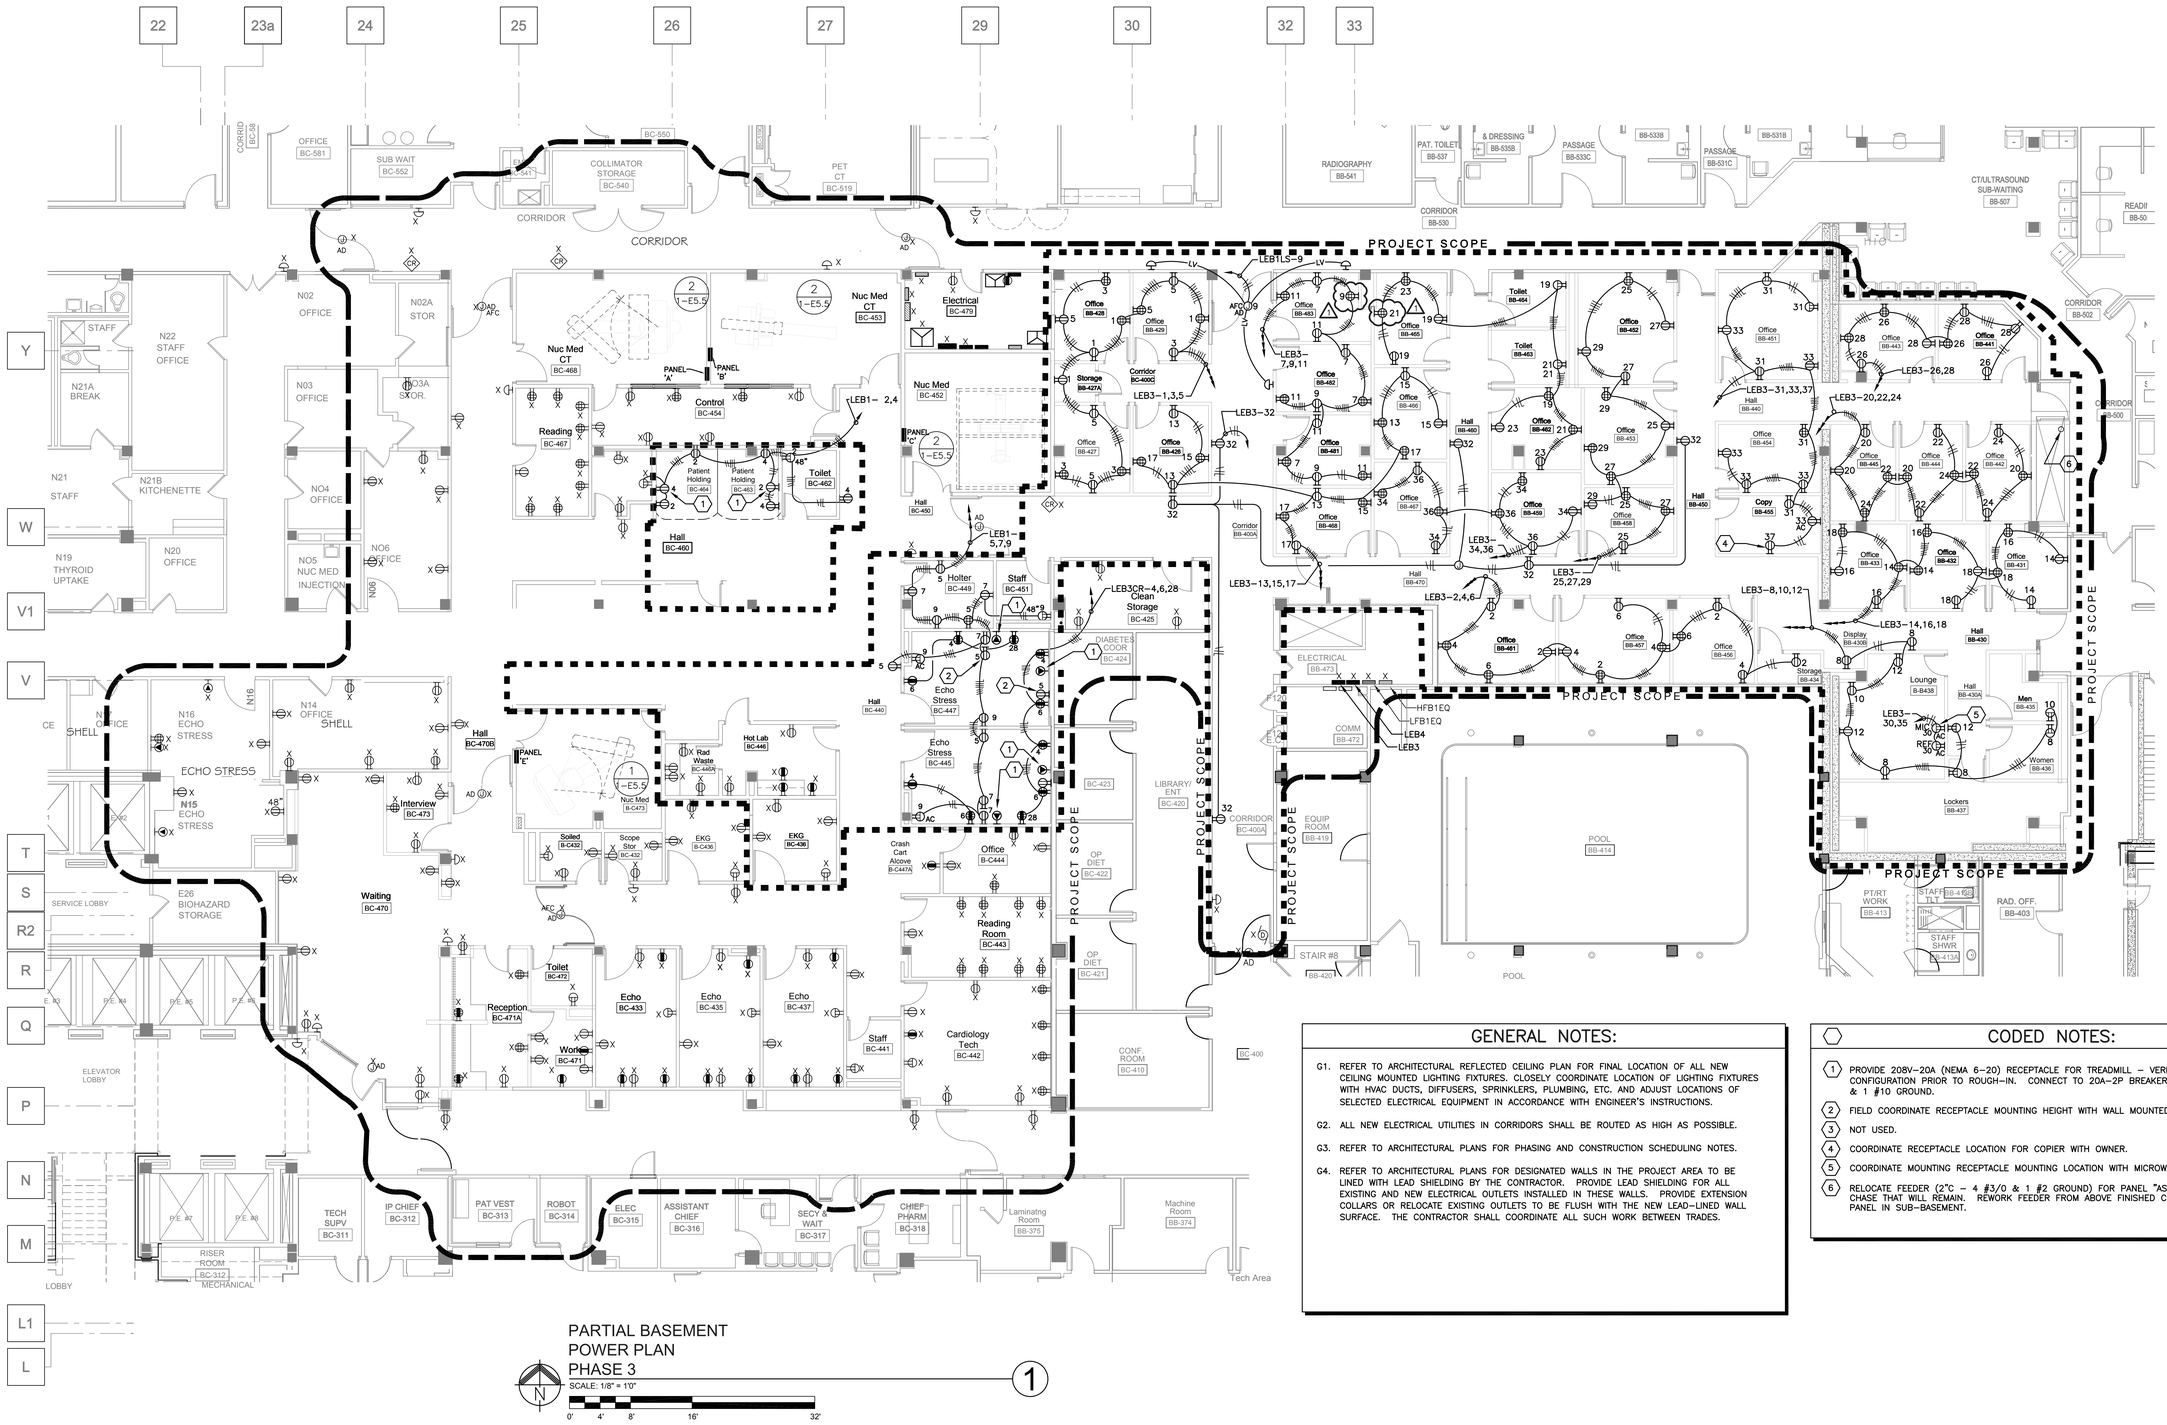

PARTIAL BASEMENT
POWER PLAN
PHASE 3

1

SCALE: 1/8" = 1'0"

0' 4' 8' 16' 32'

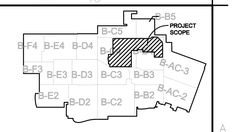

KEY PLAN - BASEMENT

Scale = None

NORTH

TRUE NORTH

GENERAL NOTES:

G1. REFER TO ARCHITECTURAL REFLECTED CEILING PLAN FOR FINAL LOCATION OF ALL NEW CEILING MOUNTED LIGHTING FIXTURES. CLOSELY COORDINATE LOCATION OF LIGHTING FIXTURES WITH HVAC DUCTS, DIFFUSERS, SPRINKLERS, PLUMBING, ETC. AND ADJUST LOCATIONS OF SELECTED ELECTRICAL EQUIPMENT IN ACCORDANCE WITH ENGINEER'S INSTRUCTIONS.

G2. ALL NEW ELECTRICAL UTILITIES IN CORRIDORS SHALL BE ROUTED AS HIGH AS POSSIBLE.

G3. REFER TO ARCHITECTURAL PLANS FOR PHASING AND CONSTRUCTION SCHEDULING NOTES.

G4. REFER TO ARCHITECTURAL PLANS FOR DESIGNATED WALLS IN THE PROJECT AREA TO BE LINED WITH LEAD SHIELDING BY THE CONTRACTOR. PROVIDE LEAD SHIELDING FOR ALL EXISTING AND NEW ELECTRICAL OUTLETS INSTALLED IN THESE WALLS. PROVIDE EXTENSION COLLARS OR RELOCATE EXISTING OUTLETS TO BE FLUSH WITH THE NEW LEAD–LINED WALL SURFACE. THE CONTRACTOR SHALL COORDINATE ALL SUCH WORK BETWEEN TRADES.

CODED NOTES:

1. PROVIDE 208V–20A (NEMA 6–20) RECEPTACLE FOR TREADMILL – VERIFY NEMA CONFIGURATION PRIOR TO ROUGH–IN. CONNECT TO 20A–2P BREAKER VIA 3/4"C – 2 #10 & 1 #10 GROUND.
2. FIELD COORDINATE RECEPTACLE MOUNTING HEIGHT WITH WALL MOUNTED TELEVISION BRACKET.
3. NOT USED.
4. COORDINATE RECEPTACLE LOCATION FOR COPIER WITH OWNER.
5. COORDINATE MOUNTING RECEPTACLE MOUNTING LOCATION WITH MICROWAVE.
6. RELOCATE FEEDER (2"C – 4 #3/0 & 1 #2 GROUND) FOR PANEL "ASH–2" TO AREA OF CHASE THAT WILL REMAIN. REWORK FEEDER FROM ABOVE FINISHED CEILING IN BASEMENT TO PANEL IN SUB–BASEMENT.

FULLY SPRINKLERED

Amendment 03	10/21/14
Bid Issue	01/17/14
Revisions:	**Date**

CONSULTANTS:

FREDRICK, FREDRICK & HELLER ENGINEERS, INC.
672 EAST ROYALTON ROAD
BROADVIEW HTS., OHIO 44147
TEL. (440) 546–9696
FAX: (440) 546–9699

2217 East 9th Street, Suite 350
Cleveland OH 44115-1257
216-875-0100/ (F) 216-875-0111
barberhoffman.com
BARBER & HOFFMAN, INC.
Consulting Engineers

M.P. LONG 59450 PROFESSIONAL ENGINEER
FFH #13027

ARCHITECT:

Perspectus architecture
13212 Shaker Square Suite 204 Cleveland, Ohio 44120
P. 216.752.1800 F.216.752.3833

DESIGN AND CONSTRUCTION DOCUMENTS AS INSTRUMENTS OF SERVICE ARE GIVEN IN CONFIDENCE AND REMAIN THE PROPERTY OF PERSPECTUS ARCHITECTURE. THE USE OF THIS INFORMATION IS RESTRICTED TO THESE CONTRACT DOCUMENTS FOR PURPOSES OTHER THAN THE SPECIFICATION OF PROJECT NAMED HEREIN IS STRICTLY PROHIBITED WITHOUT THE EXPRESSED WRITTEN CONSENT OF PERSPECTUS ARCHITECTURE.

Drawing Title: **PARTIAL BASEMENT POWER PLAN PHASE 3**

Approved: Project Director

Project Title: **EXPAND AND RENOVATE NUCLEAR MEDICINE AND RADIOLOGY**

Location: **VAMC - WADE PARK**

Date: 1-17-2014 | Checked: MPL | Drawn: TAG

Project Number: 541-14-101

Building Number: 1

Drawing Number: **1-E5.3**

Dwg. of

Office of Facilities Management

Department of Veterans Affairs

VA FORM 08–6231, OCT 1978