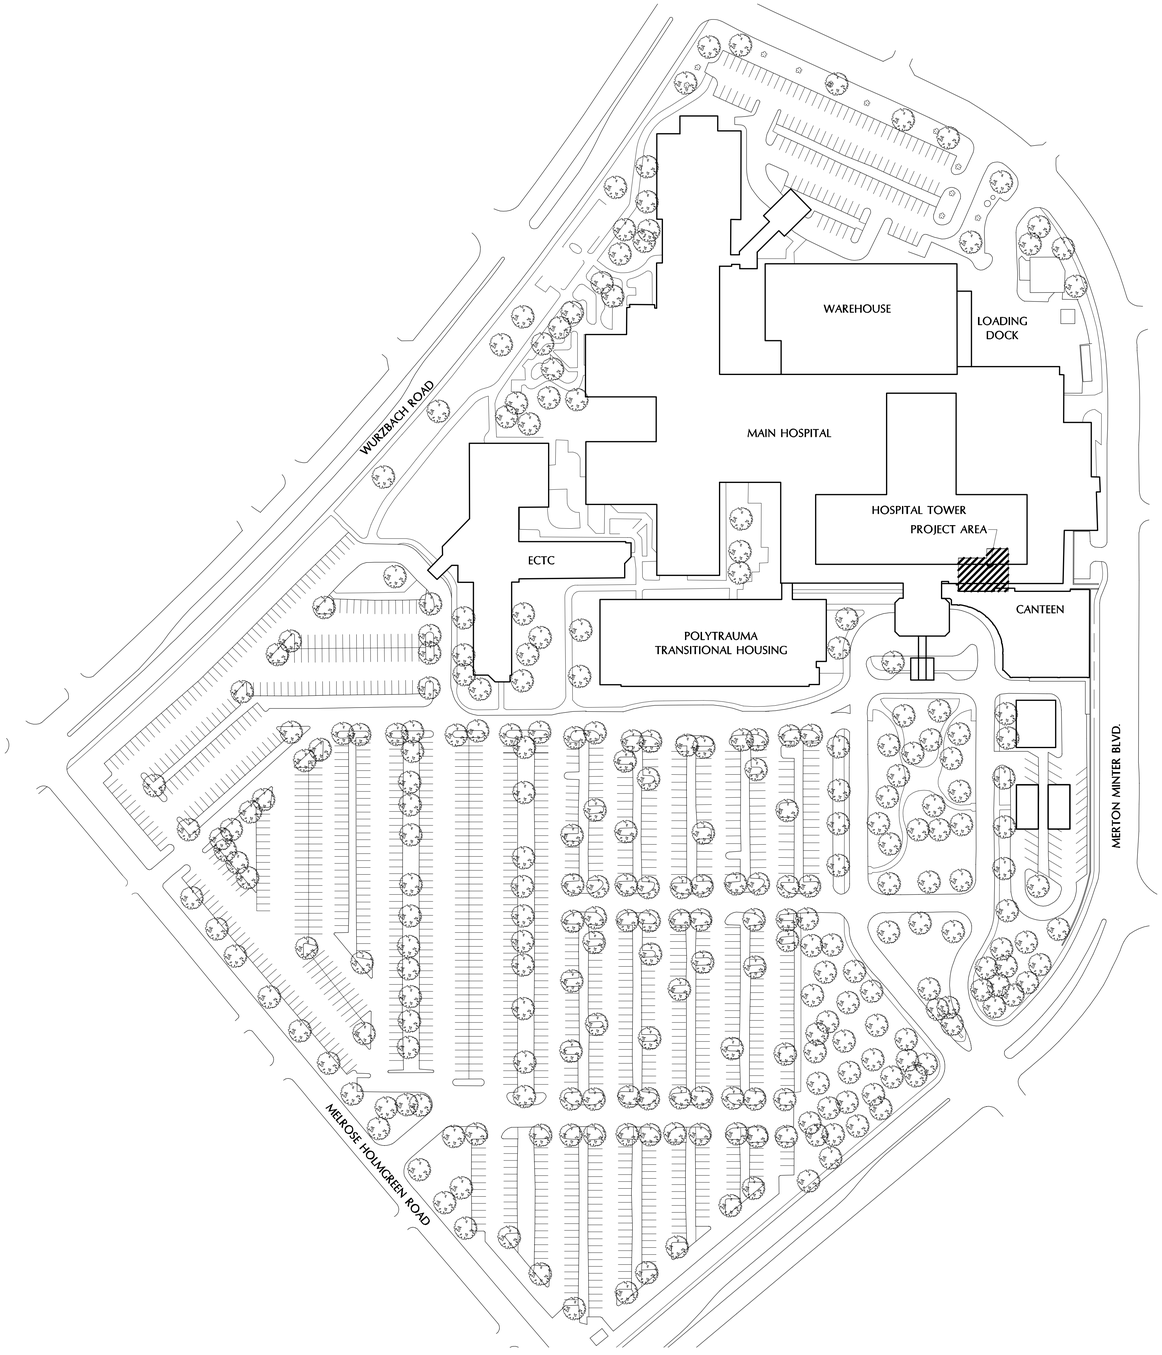

1 GI0.3 VA HOSPITAL CAMPUS MAP
SCALE: N.T.S.

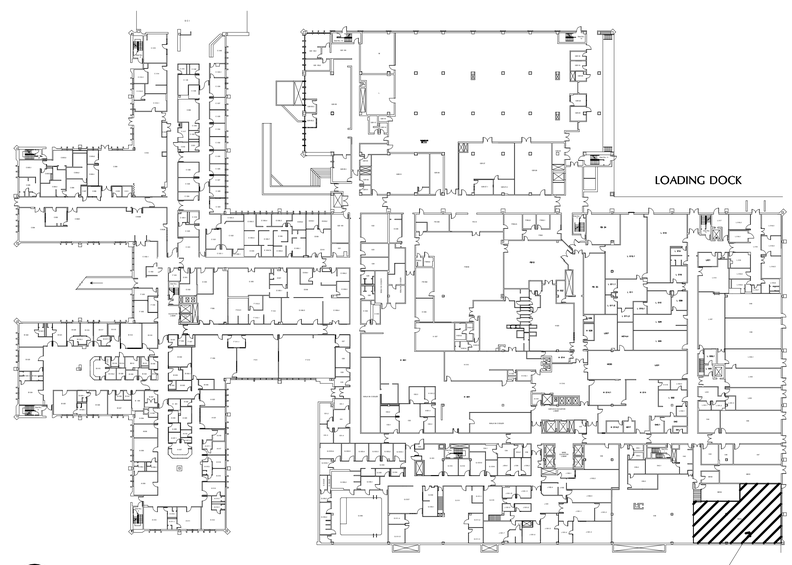

2 GI0.3 GROUND LEVEL REFERENCE PLAN
SCALE: N.T.S.

Revisions:	Date

CONSULTANTS:

Concur M & O	Approved: Service Chief
Concur Bio-Med	Approved: Service Chief
Concur Safety	Approved: Service Chief
Approved: Service Chief	Approved: Service Chief
Approved: Service Chief	Approved: Chief of Staff

CD1

REGISTERED ARCHITECT CHRISTOPHER Y. KIMM 15813 STATE OF TEXAS
07/02/14

ARCHITECT:

WESTEAST DESIGN GROUP
200 E. GRAYSON ST., SUITE 207, SAN ANTONIO, TEXAS 78215 USA
210.530.0755 FAX: 210.293.1018

These documents can not be copied or reproduced without written consent from WestEast Design Group

Drawing Title: CAMPUS MAP, AND GROUND LEVEL REFERENCE PLAN

Approved: Project Director

Project Title: DESIGN REPLACEMENT FOR MCC AND SWITCHGEAR

Location: Audie L. Murphy Memorial Veterans Hospital San Antonio, Texas

Date: 02 JULY 2014 | Checked: RI | Drawn: MG

Project Number: 671-14-106

Building Number: 1

Drawing Number: GI0.3

Dwg. 3 of 9

Construction and Facilities Management

Department of Veterans Affairs

VA FORM 08-6231, OCT 1978