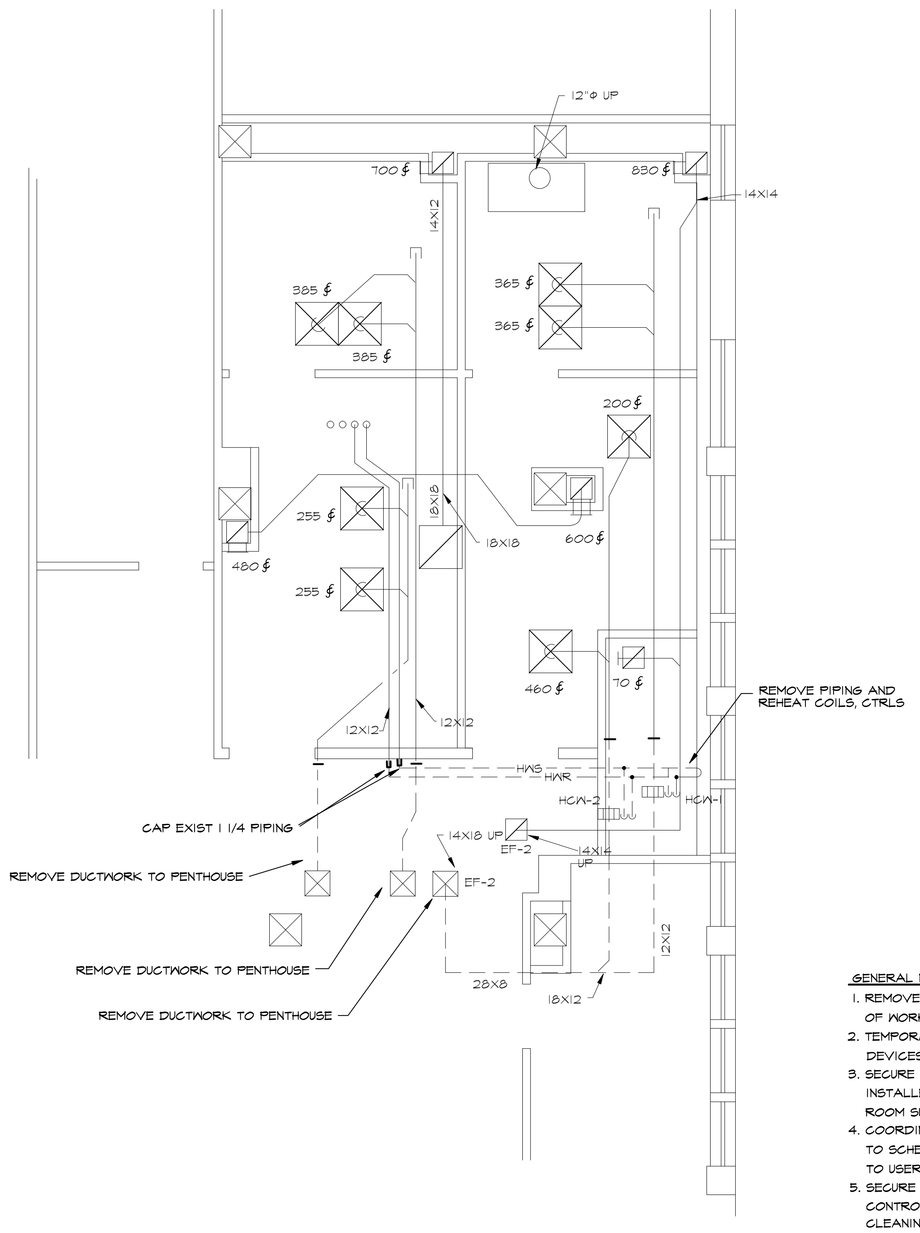

1 M-1 **HVAC DEMOLITION PLAN**

SCALE: 1/4"=1'-0"

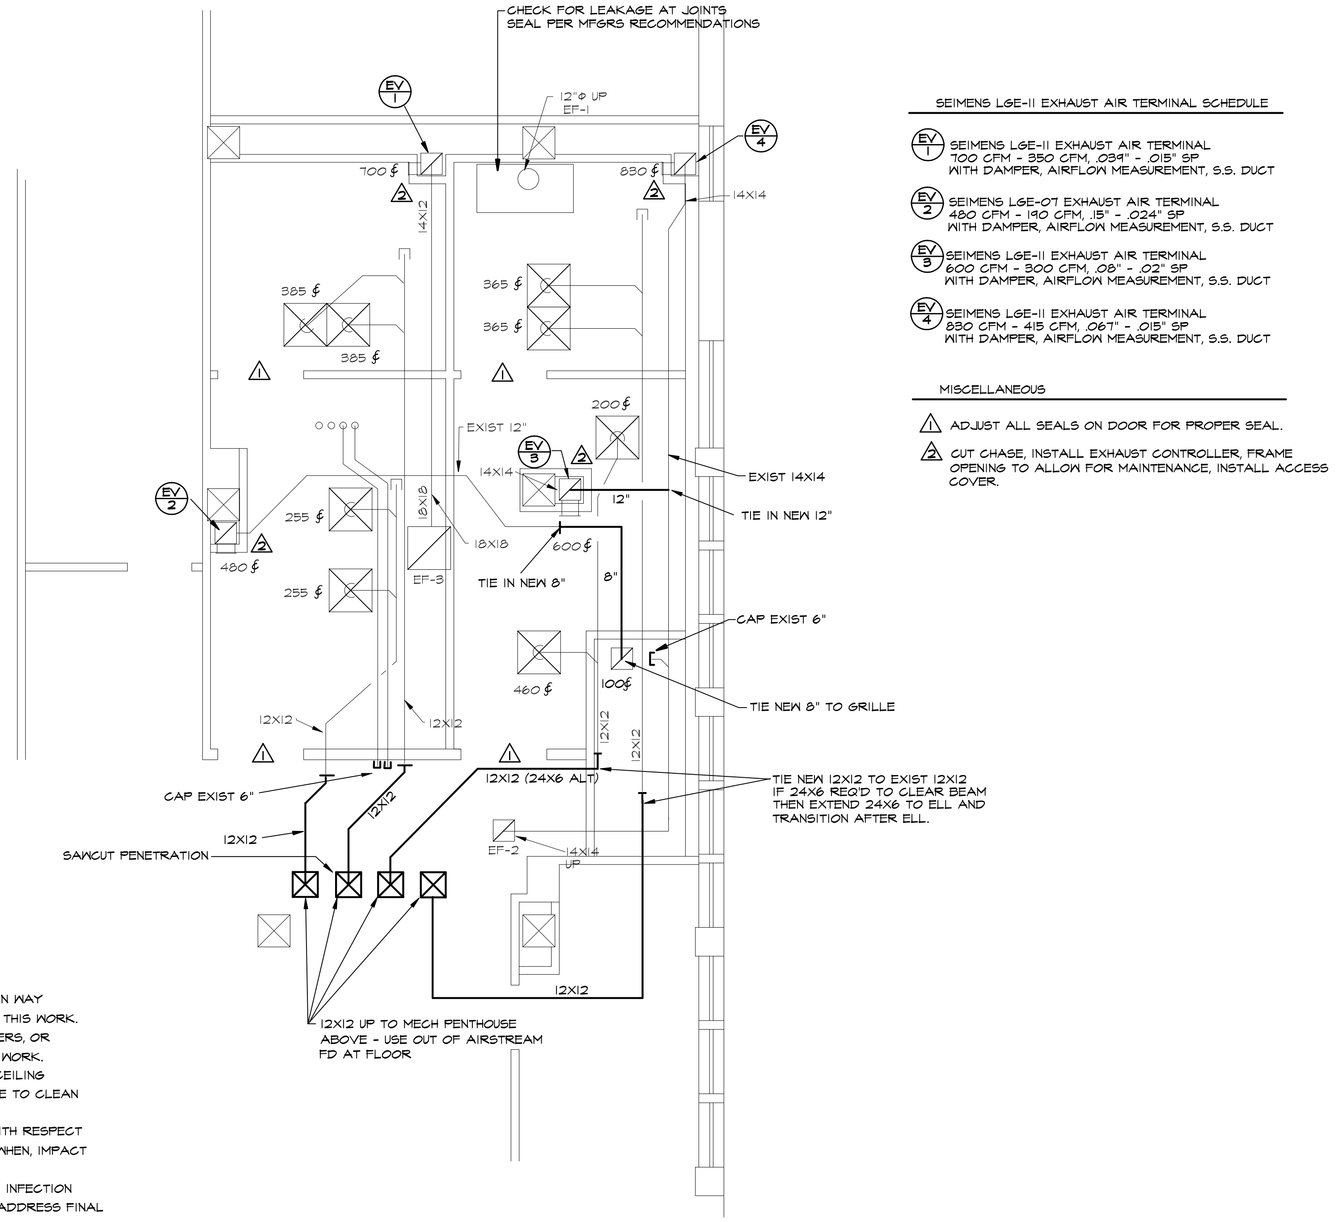

SEIMENS LGE-11 EXHAUST AIR TERMINAL SCHEDULE

EV 1	SEIMENS LGE-11 EXHAUST AIR TERMINAL 700 CFM - 350 CFM, .094" - .015" SP WITH DAMPER, AIRFLOW MEASUREMENT, S.S. DUCT
EV 2	SEIMENS LGE-07 EXHAUST AIR TERMINAL 480 CFM - 190 CFM, .15" - .024" SP WITH DAMPER, AIRFLOW MEASUREMENT, S.S. DUCT
EV 3	SEIMENS LGE-11 EXHAUST AIR TERMINAL 600 CFM - 300 CFM, .08" - .02" SP WITH DAMPER, AIRFLOW MEASUREMENT, S.S. DUCT
EV 4	SEIMENS LGE-11 EXHAUST AIR TERMINAL 830 CFM - 415 CFM, .061" - .015" SP WITH DAMPER, AIRFLOW MEASUREMENT, S.S. DUCT

MISCELLANEOUS

1. ADJUST ALL SEALS ON DOOR FOR PROPER SEAL.
2. CUT CHASE, INSTALL EXHAUST CONTROLLER, FRAME OPENING TO ALLOW FOR MAINTENANCE, INSTALL ACCESS COVER.

GENERAL NOTES

1. REMOVE ALL CEILING TILES AND GRID IN WAY OF WORK. REPLACE ANY DAMAGED BY THIS WORK.
2. TEMPORARILY SUPPORT LIGHTS, SPEAKERS, OR DEVICES REQUIRED TO REMAIN DURING WORK.
3. SECURE SERVICES OF ORIGINAL WALL/CEILING INSTALLER TO ADDRESS WORK/DAMAGE TO CLEAN ROOM SURFACES.
4. COORDINATE WITH OWNER ALL WORK WITH RESPECT TO SCHEDULE, SPACES OCCUPIED AND WHEN, IMPACT TO USERS OF SPACES.
5. SECURE INFORMATION OR SERVICES OF INFECTION CONTROL DEPARTMENT TO PROPERLY ADDRESS FINAL CLEANING OF SPACE.

2 M-1 **HVAC PLAN**

SCALE: 1/4"=1'-0"

Revisions	Date

VA GULF COAST VETERANS HEALTH CARE SYSTEM

BILOXI, MISSISSIPPI

Drawing Title: **HVAC DEMOLITION & MODIFICATIONS**

Approved: VBA/NCS Team Director

Project Title: **PHARMACY HVAC MODIFICATIONS**

VA BILOXI DIVISION

Building Number: **1** | Checked: **LES** | Drawn: **MDH**

Location: **BILOXI, MISSISSIPPI**

FINAL CONSTRUCTION DRAWINGS

Date: **JULY 16,2012**

Project No.: **520-12-102**

DRAWING NO. **M-1** Dwg. 1 of 5

Office of Facilities

Department of Veterans Affairs