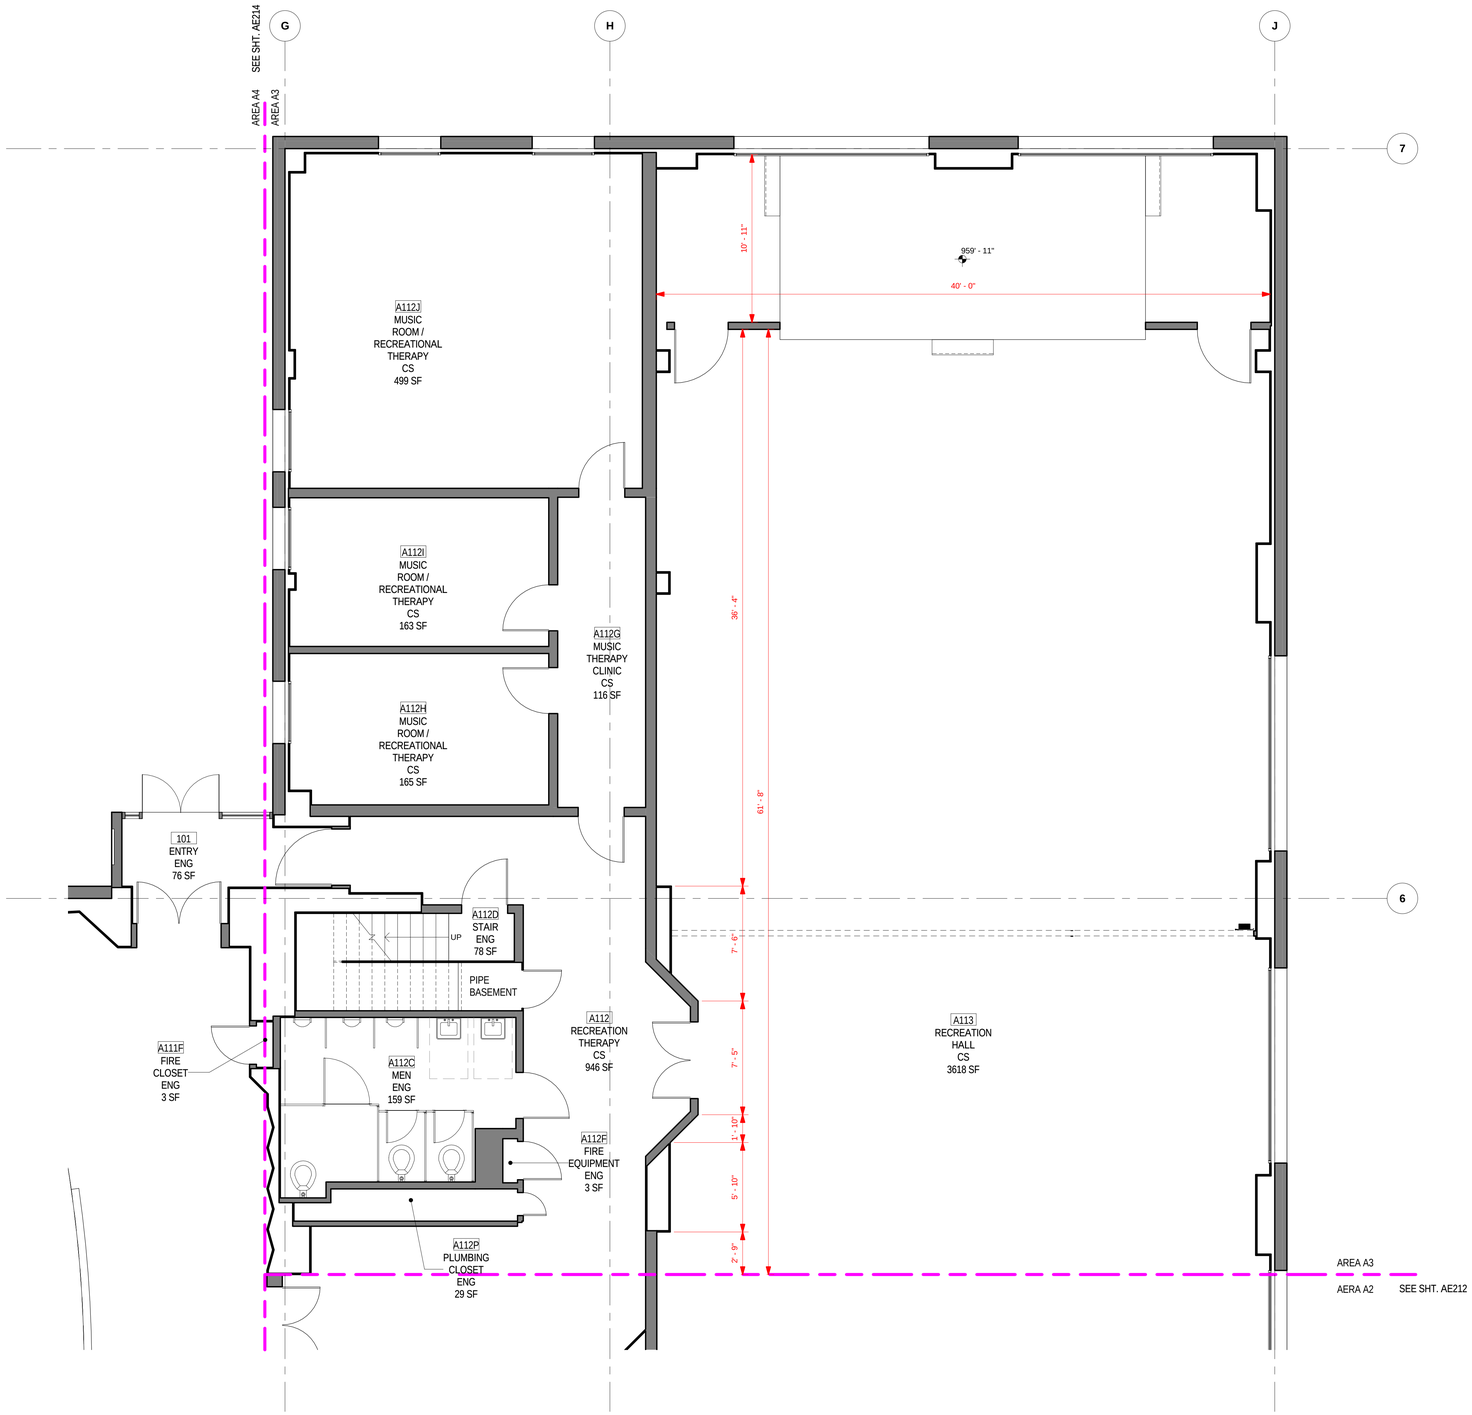

1 LEVEL 1 - AREA A3
1/4" = 1'-0"

NO	DESCRIPTION	DATE
0	100% SUBMITTAL	03/27/2014

ARCHITECTS/ENGINEERS:

Burns & McDonnell
SINCE 1898

9400 Ward Parkway
Kansas City, MO 64114
Phone: (816) 333-9400
Fax: (816) 822-3321
http://burnsmcd.com

Building Key Plan:

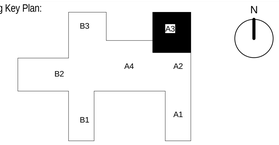

FACILITIES MANAGEMENT
FLOOR PLAN DRAWINGS

- FOR REFERENCE ONLY -
NOT FOR
CONSTRUCTION

VA EASTERN KANSAS HEALTH CARE SYSTEM

Dwight D. Eisenhower VA Medical Center, Leavenworth
Colmery-O'Neil VA Medical Center, Topeka

Drawing Title: **LEVEL 1 - AREA A3**

Scale: **1/4" = 1'-0"** 4' 2' 0 4'

Approved:

Project Title: **VA RTLS COMMUNITY LIVING CENTER**

Building Number: **24**
Checked By: **JH**
Drawn By: **TC**
Location: Colmery-O'Neil VA Medical Center, Topeka

Date: 03/27/2014
Project No. **74344**
Drawing No. **AE213**
Dwg. Of

Department of Veterans Affairs

S:\ENGINEERING SERVICE LINE\Building Data & AutoCAD Drawings\Topeka\Master REVIT-CAD-PDF Files Only\Building 024\Export\2014-11-12 BIR\Bldg 24.rvt