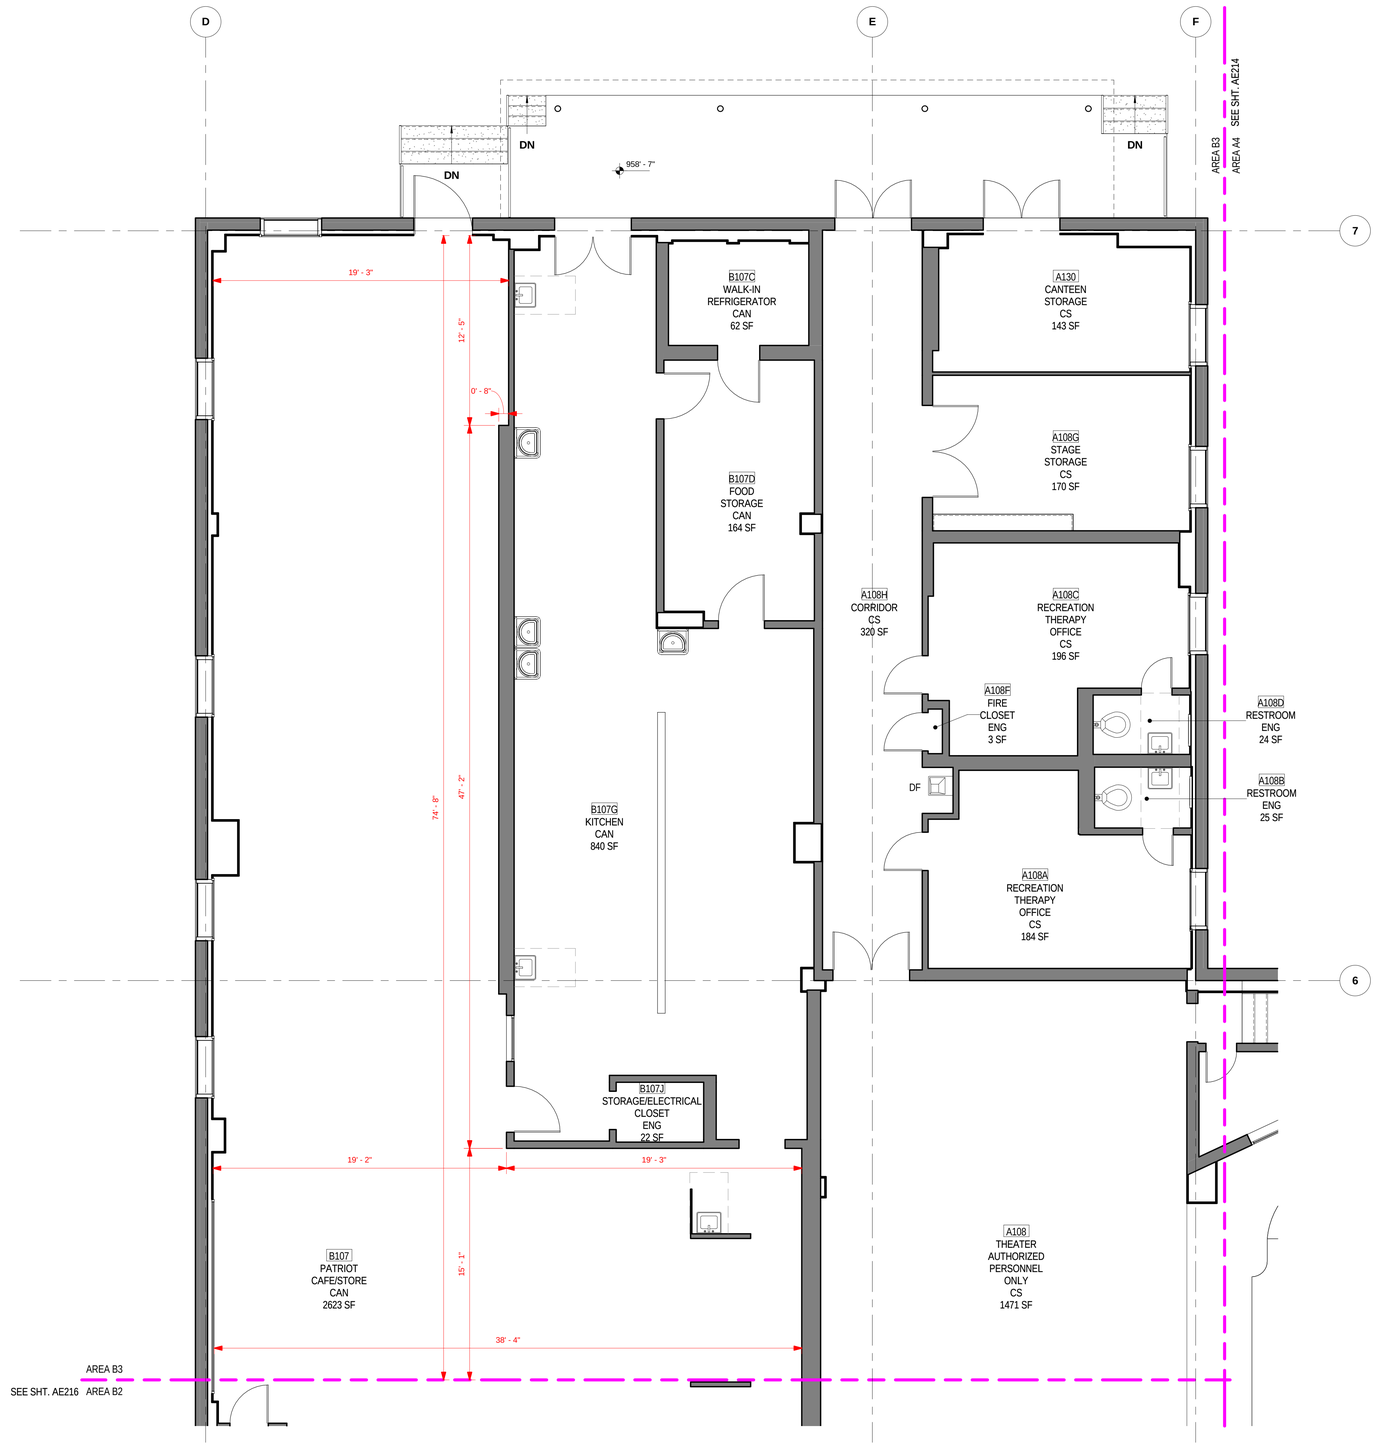

1 LEVEL 1 - AREA B3
1/4" = 1'-0"

three inches = one foot
one and one half inches = one foot
one inch = one foot
three quarters inch = one foot
one half inch = one foot
three eighths inch = one foot
one quarter inch = one foot
one eighth inch = one foot

NO	DESCRIPTION	DATE
0	100% SUBMITTAL	03/27/2014

ARCHITECTS/ENGINEERS:

Burns & McDonnell SINCE 1898

9400 Ward Parkway
Kansas City, MO 64114
Phone: (816) 333-9400
Fax: (816) 822-3321
http://burnsmcd.com

Building Key Plan:

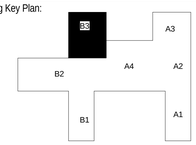

N

FACILITIES MANAGEMENT
FLOOR PLAN DRAWINGS

- FOR REFERENCE ONLY -
NOT FOR
CONSTRUCTION

VA EASTERN KANSAS HEALTH CARE SYSTEM

Dwight D. Eisenhower VA Medical Center, Leavenworth
Colmery-O'Neil VA Medical Center, Topeka

Drawing Title: **LEVEL 1 - AREA B3**

Scale: **1/4" = 1'-0"** 4' 2' 0 4'

Approved:

Project Title: **VA RTLS COMMUNITY LIVING CENTER**

Building Number: **24** | Checked By: **JH** | Drawn By: **TC**

Location: Colmery-O'Neil VA Medical Center, Topeka

Date: 03/27/2014

Project No. **74344**

Drawing No. **AE217**

Dwg. Of

Department of Veterans Affairs

S:\ENGINEERING SERVICE LINE\Building Data & AutoCAD Drawings\Topeka\Master REVIT-CAD-PDF Files Only\Building 024\Export\2014-11-12 BIM\Bldg 24.rvt