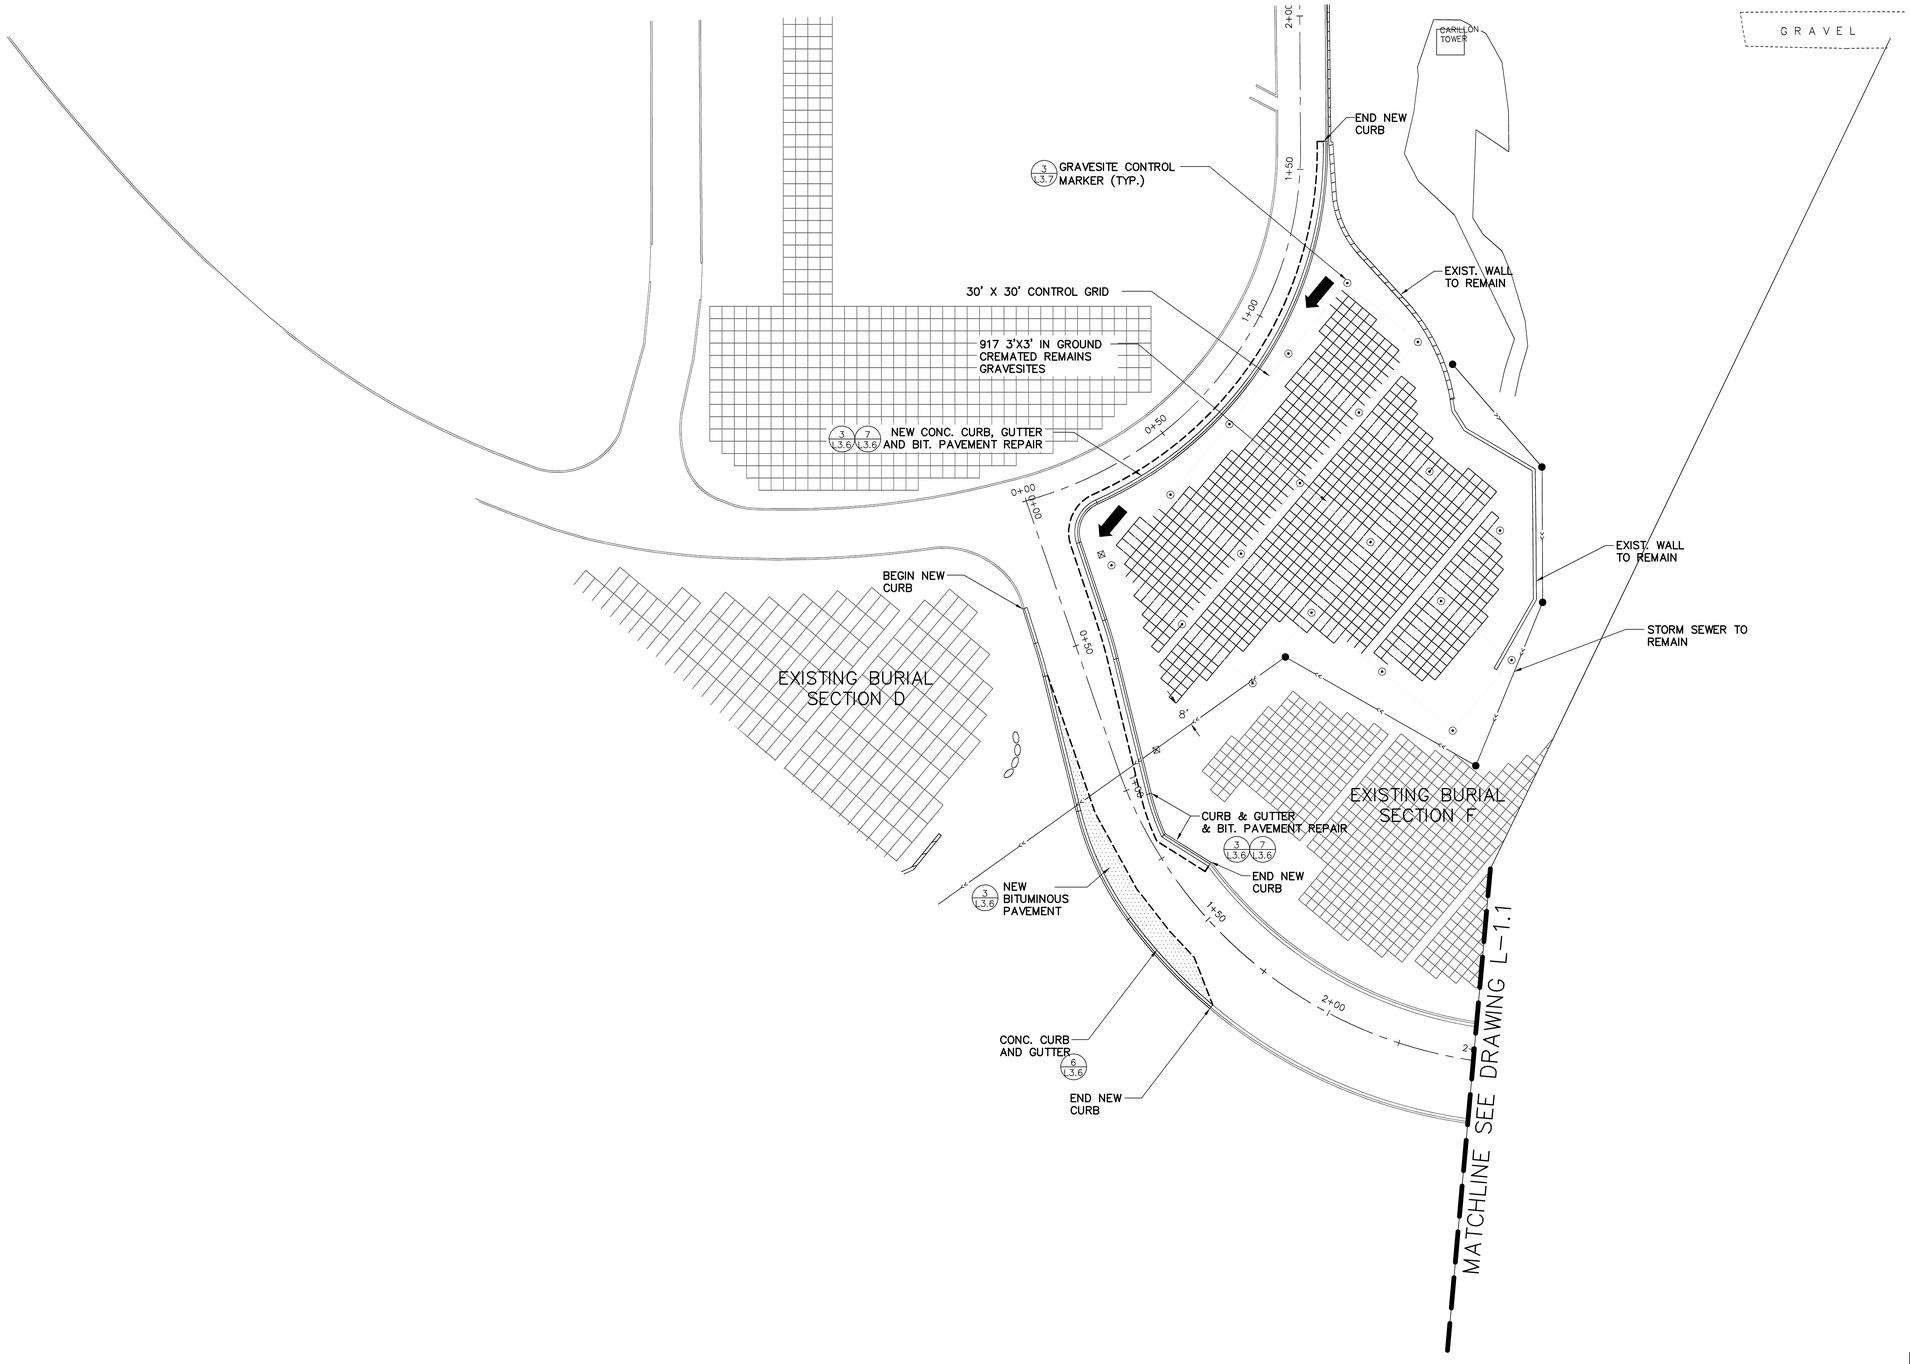

BID DOCUMENTS 7/1/2011

Revisions	Date

REGISTERED PROFESSIONAL ENGINEER
83188
OREGON
SEPT. 29, 2006
GARY R. JOHNSON
EXPIRES: 06/30/2013

Anderson Engineering of Minnesota, LLC
13605 1st AVENUE NORTH, SUITE 100, PLYMOUTH, MN 55441
TEL (763) 412-4000 FAX (763) 412-4090
www.ae-mn.com

NATIONAL CEMETERY ADMINISTRATION

Drawing Title: SITE PLAN FORMER 1301 BLDG NEW BURIAL SECTION F4	Project Title: REPLACE ADMINISTRATION AND MAINTENANCE BUILDING AND SITE IMPROVEMENTS		Date: 7-1-2011
			Project No.: 906CM3009
Approved: Director, Office of Construction Management	Building Number	Checked: GRJ / Drawn: AMT/PSH	DRAWING NO.: L-1.2
Approved: Director, Project Management Service	Location: EAGLE POINT NATIONAL CEMETERY 2763 RILEY ROAD EAGLE POINT, OR 97524		Dwg. 16 Of 181