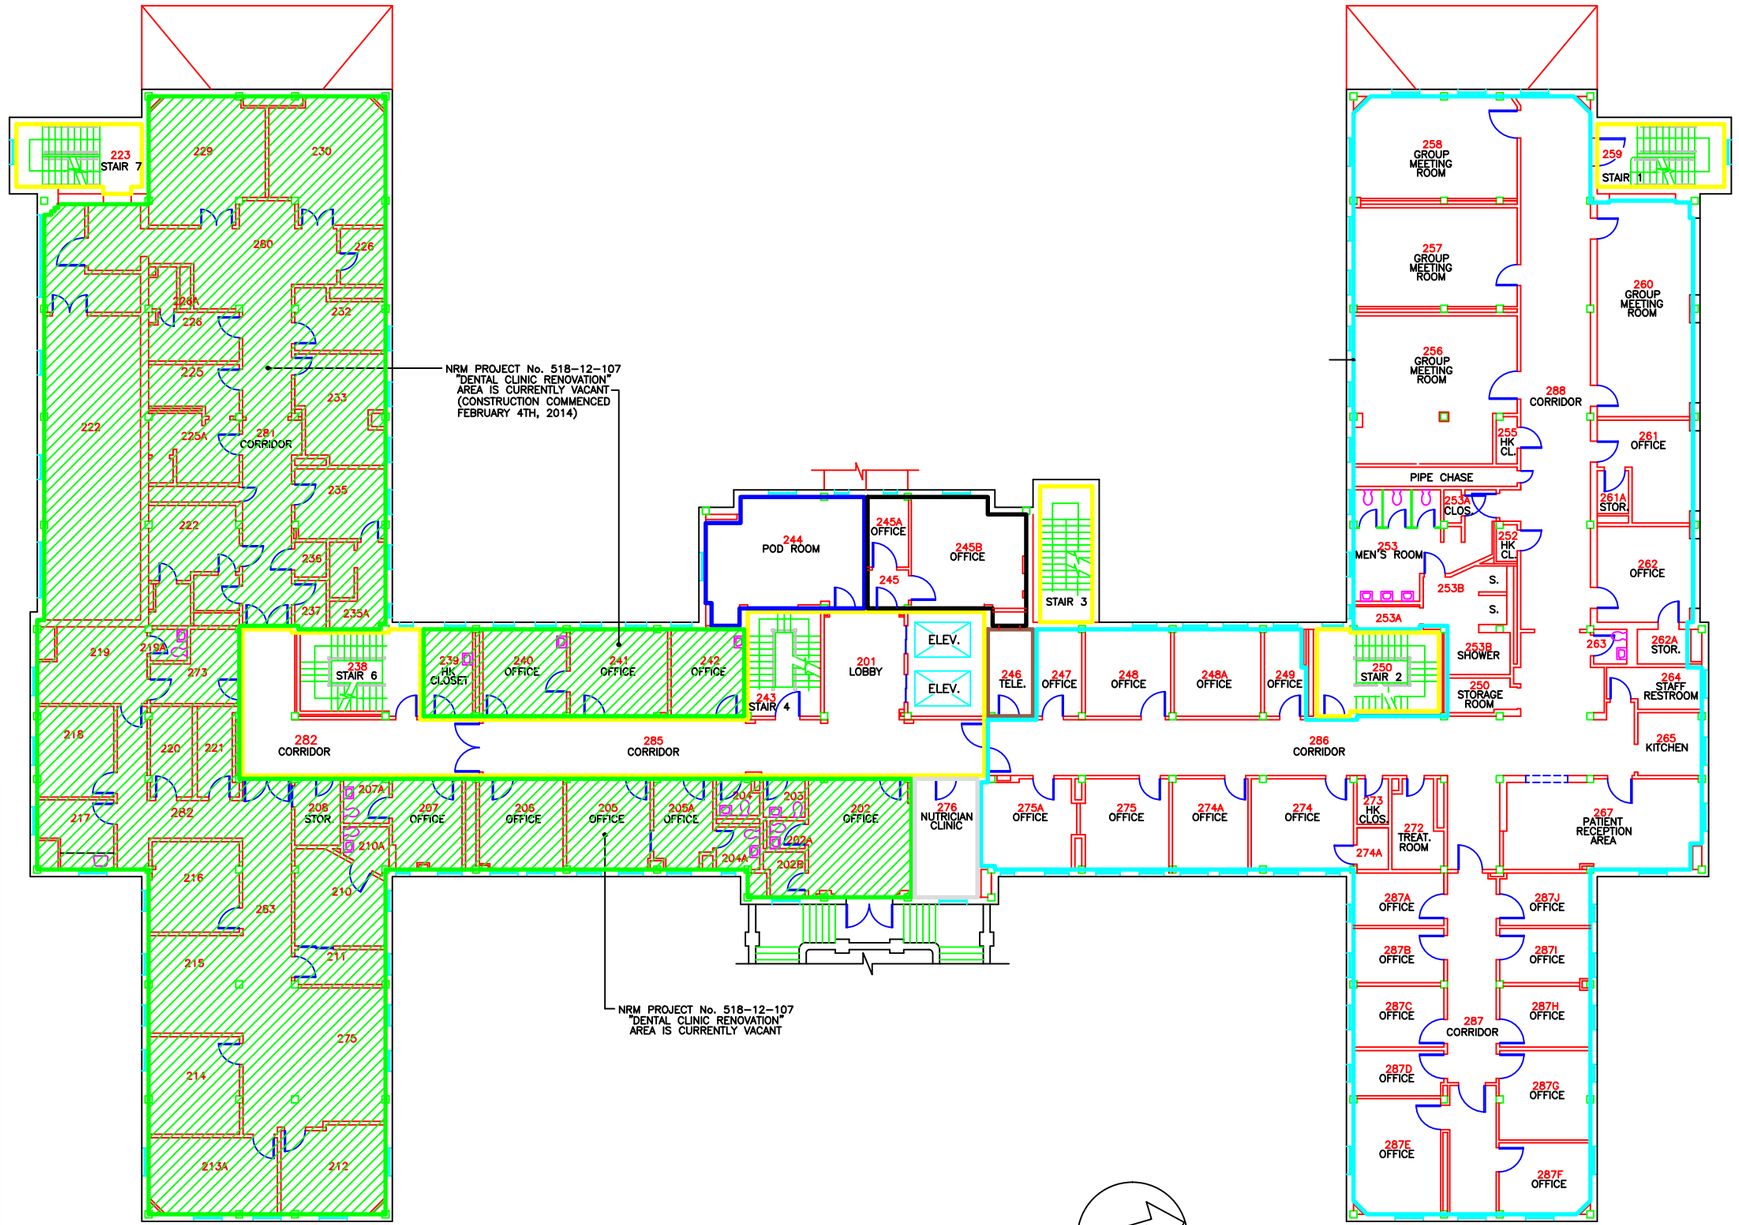

DEPARTMENT ALLOCATION LEGEND	
COMMON SPACE 2,180 SQ. FT.	
CLC 2,804 SQ. FT.	
VACANT 5,228 SQ. FT.	
VCAT 8,355 SQ. FT.	
IRM 7,010 SQ. FT.	
VOLUNTARY SERVICES 362 SQ. FT.	
EMS 355 SQ. FT.	
N&FS 153 SQ. FT.	

EXT. GROSS : 25,348.8750 SQ. FT.
INT. GROSS : 20,189.9583 SQ. FT.

SECOND FLOOR PLAN – BUILDING 2

NORTH

Revisions	Date
Revised Square Footage and Department	08/23/2013

Professional Seal

Drawing Title	Second Floor Plan
Project Title	Facility Base Plans
Date	8/23/2013
Project No.	
Approved: Project Manager	
Building Number	2
Checked	
Drawn	PL
Drawing No.	3 OF 6
Approved: Service Chief	
Location	VAMC BEDFORD MASS.

VAMC BEDFORD

VA FORM 08-6231, OCT 1978