GENERAL NOTES: (THIS SHEET ONLY)

1. REFER TO MECHANICAL AND PLUMBING EQUIPMENT CONNECTION SCHEDULE ON SHEET EP601 REGARDING INFORMATION ON ALL TAGGED EQUIPMENT.

KEYED NOTES: (THIS SHEET ONLY)

1. PROVIDE 120-VOLT POWER TO TERMINAL UNIT ACTUATOR. EXTEND 2#10 & 1#10 GND. IN 3/4" CONDUIT TO NEAREST EXISTING 120-VOLT, CRITICAL BRANCH, ELECTRICAL PANEL. PROVIDE PANELBOARD WITH A NEW 20A/1P CIRCUIT BREAKER IF ONE IS NOT AVAILABLE.

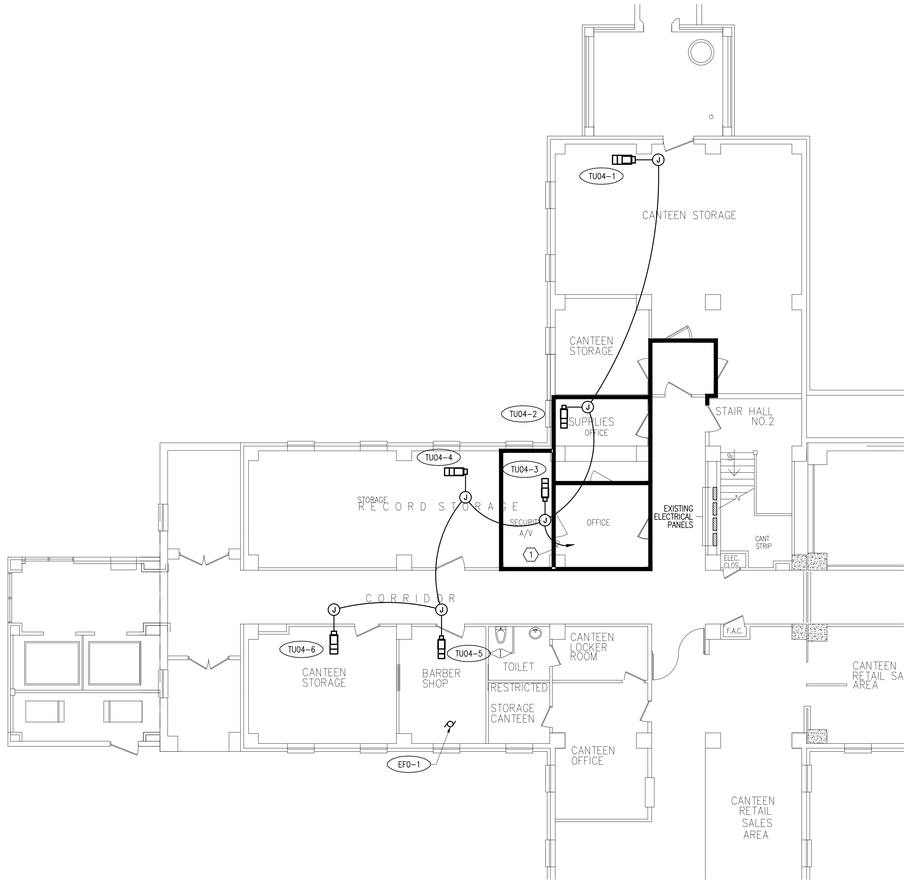

NORTH

1 BLDG. 11 - PARTIAL BASEMENT
SCALE: 1/8" = 1'-0"

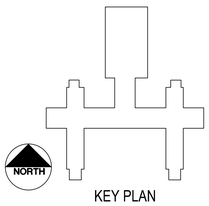

KEY PLAN

Revisions:	Date

VA FORM 08-6231

CONSULTANTS:

TTG Goetting
Goetting & Associates, Inc.
12710 Research Blvd. Suite 355
Austin, Texas 78759
512/416-1654 FAX:512/416-7547

STATE OF TEXAS
ADRIAN LOZANO
84720
LICENSED
PROFESSIONAL ENGINEER
TTG GOETTING, INC. F-903
07-15-13

ARCHITECT/ENGINEERS:

RH SHACKELFORD, INC
SDVOSB

Approved: Assistant Director	Approved: Chief of Staff	Approved: Chief, Engineering
Approved: Service Chief	Approved: Service Chief	Approved: Service Chief
Approved: Chief, Bio-Med	Approved: Chief, EMS	Approved: Chief, Infection Control
Approved: Chief, IT	Approved: Chief, M&O	Approved: Chief, Police
Approved: Chief, Safety	Approved: Chief	Approved: Chief

Drawing Title
ELECTRICAL NEW WORK
BUILDING 11 - BASEMENT
POWER PLAN - VAV UNITS

Location
Kerrville Veterans Hospital
Veterans Affairs
2600 Memorial Blvd.
Kerrville, TX 78028

Project Name
KD AIR HANDLER REPLACEMENT
(AHU) PROJECT - PHASE II

Building Number | Checked: RTO | Drawn: RTO

Project Number: 671A4-09-119
Date: 09/13/12
Drawing Number: 11-EP700
Dwg. of

Office of Construction and Facilities Management
Department of Veterans Affairs