KEYED NOTES:

1. PROVIDE (2) CAT6 DROPS (BLUE) AND 120V RECEPTACLE FROM EQSC 18" O.C. AFF.

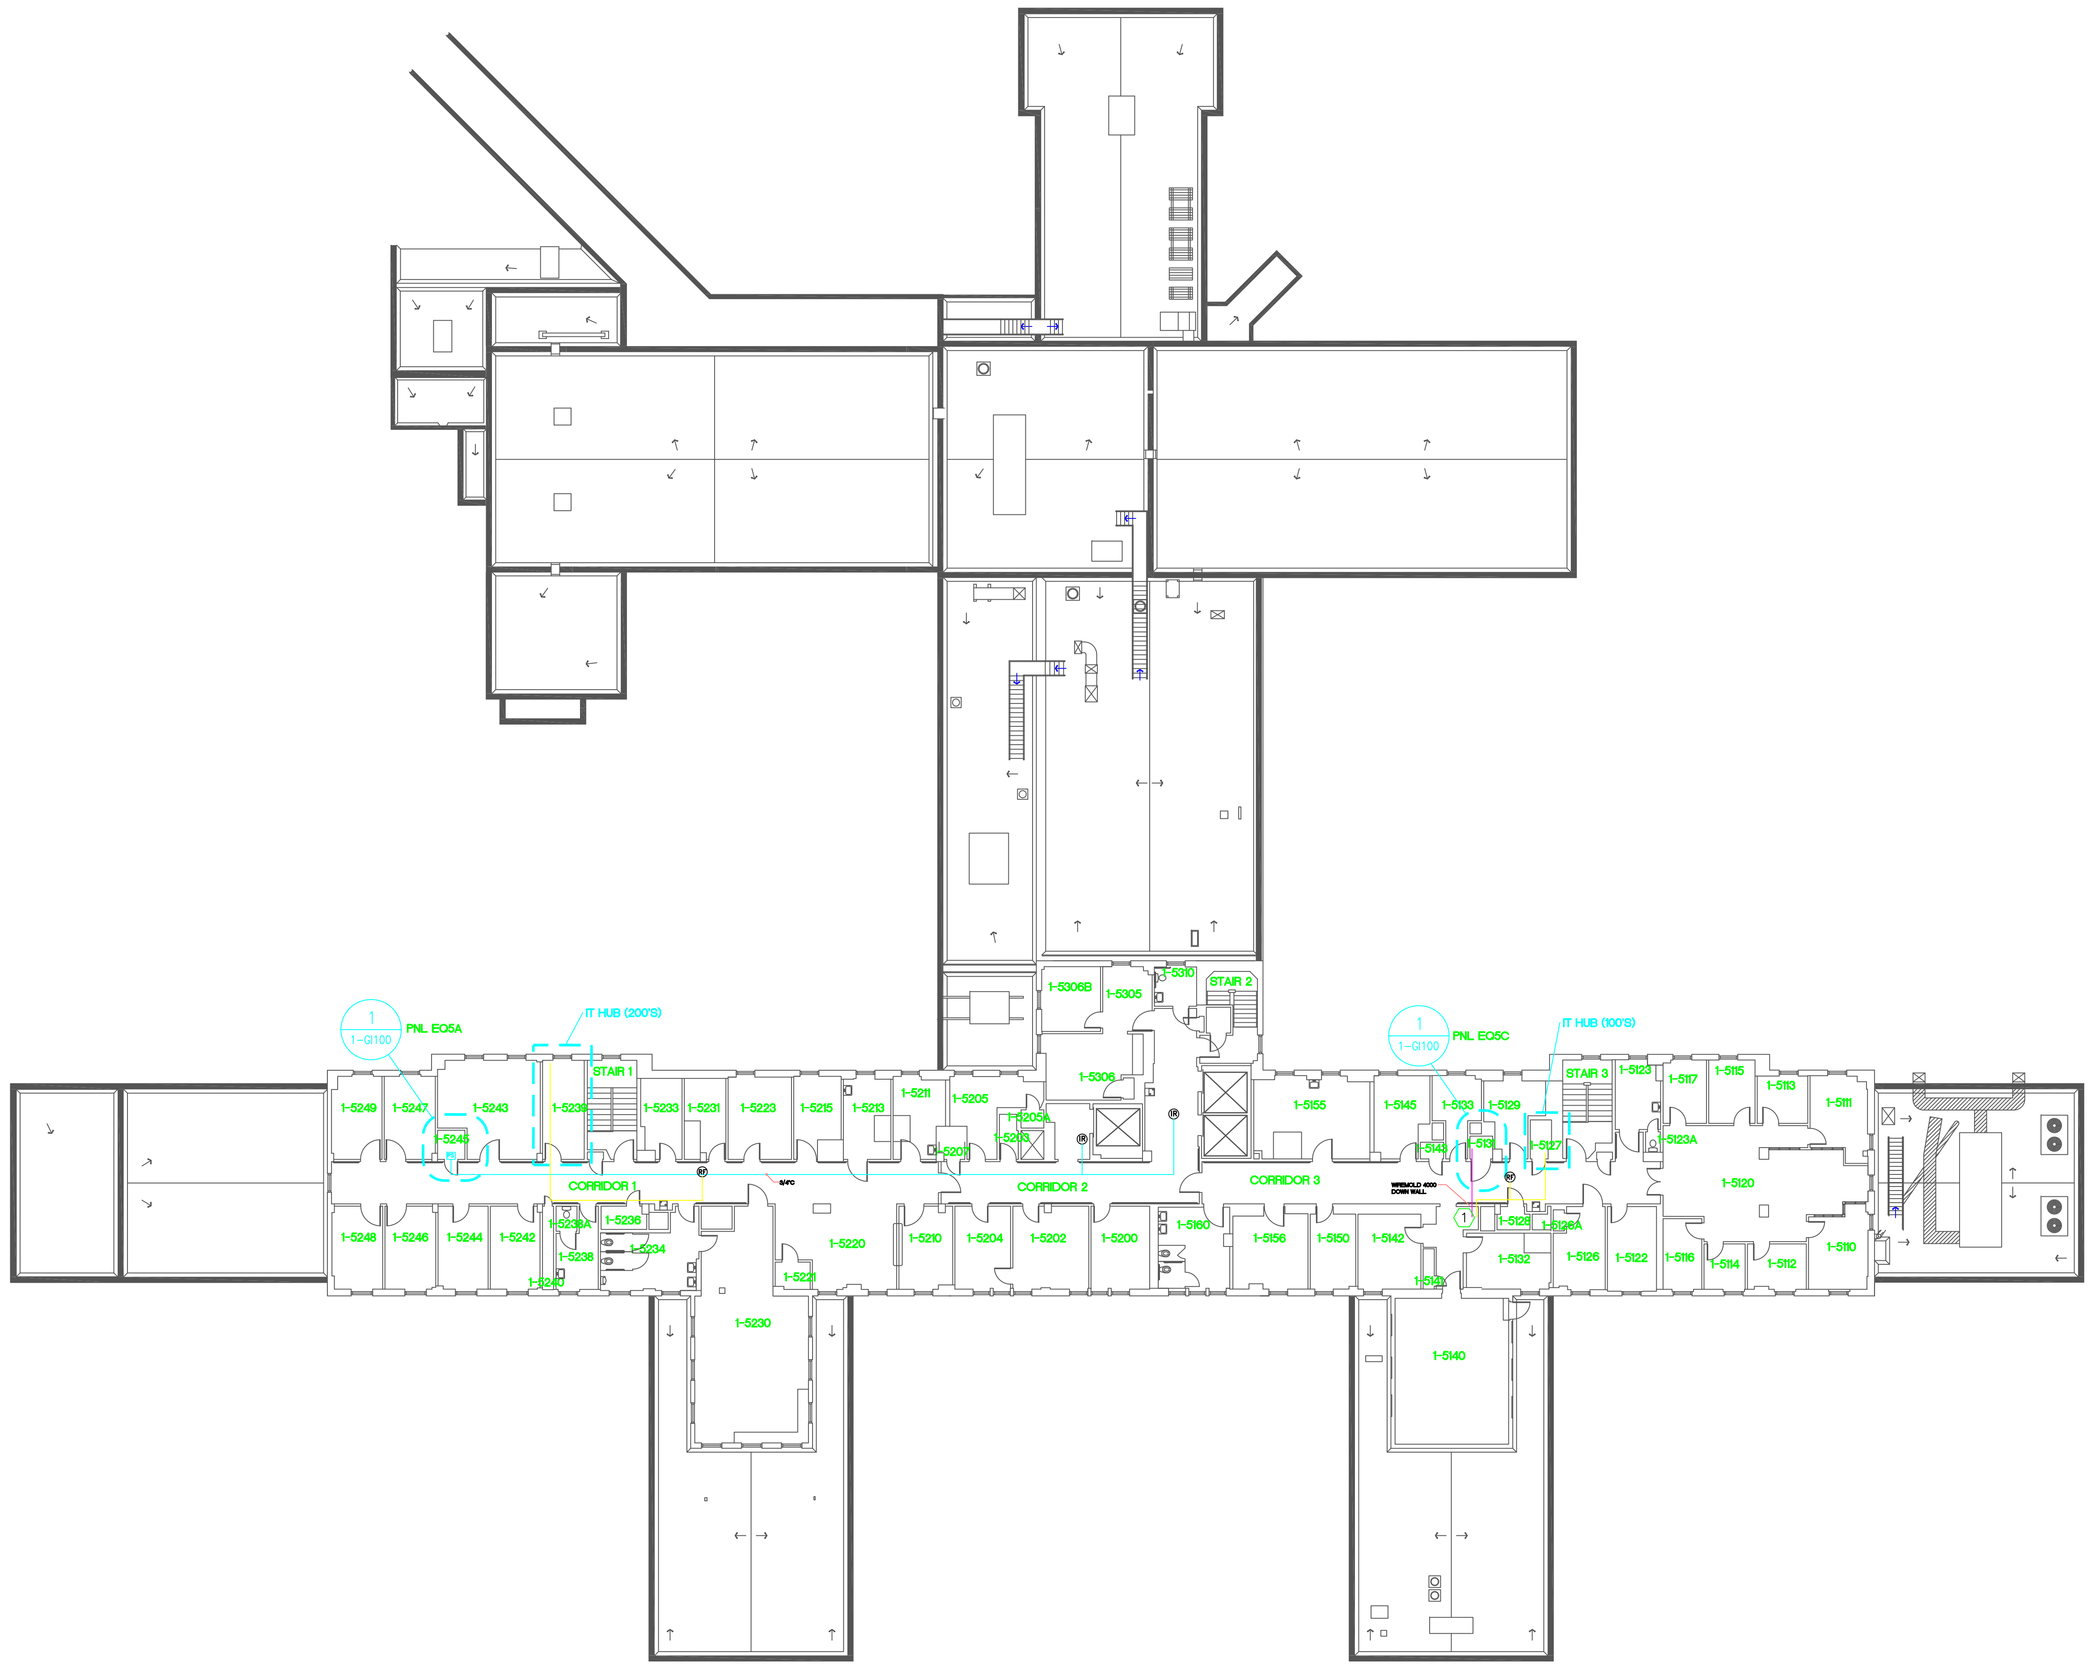

NORTH

AS-BUILT	01/31/14
AS-BUILT	10/25/10
Revision 1	3-8-13

CONSULTANTS:

WAK Engineers-Architects-Co
William A. Kibbe & Associates
1475 S. Washington Avenue Saginaw, MI
(989) 752-5000

Department of Veterans Affairs
Aleda E. Lutz Medical Center
1500 Weiss Street
Saginaw, MI 48602

Property of the United States Government
For Official Use Only
Do not remove this notice
Properly Destroy documents when no longer needed

File Name

File Location

Drawing Title: BUILDING 1 FLOOR 5 RTLS LAYOUT

Approved: Director Facilities Management Service

Project Title: RTLS SITE PREP

Project No.: 655-13-106

Date: 3/08/2013

Checked

Drawn

Scale: 1/16" = 1'-0"

Building Number: BUILDING 1

Drawing Number: 1-EP-150

Dwg. 51 of 95

Office of Facilities Management

Department of Veterans Affairs

VA FORM 08-6231, OCT 1978