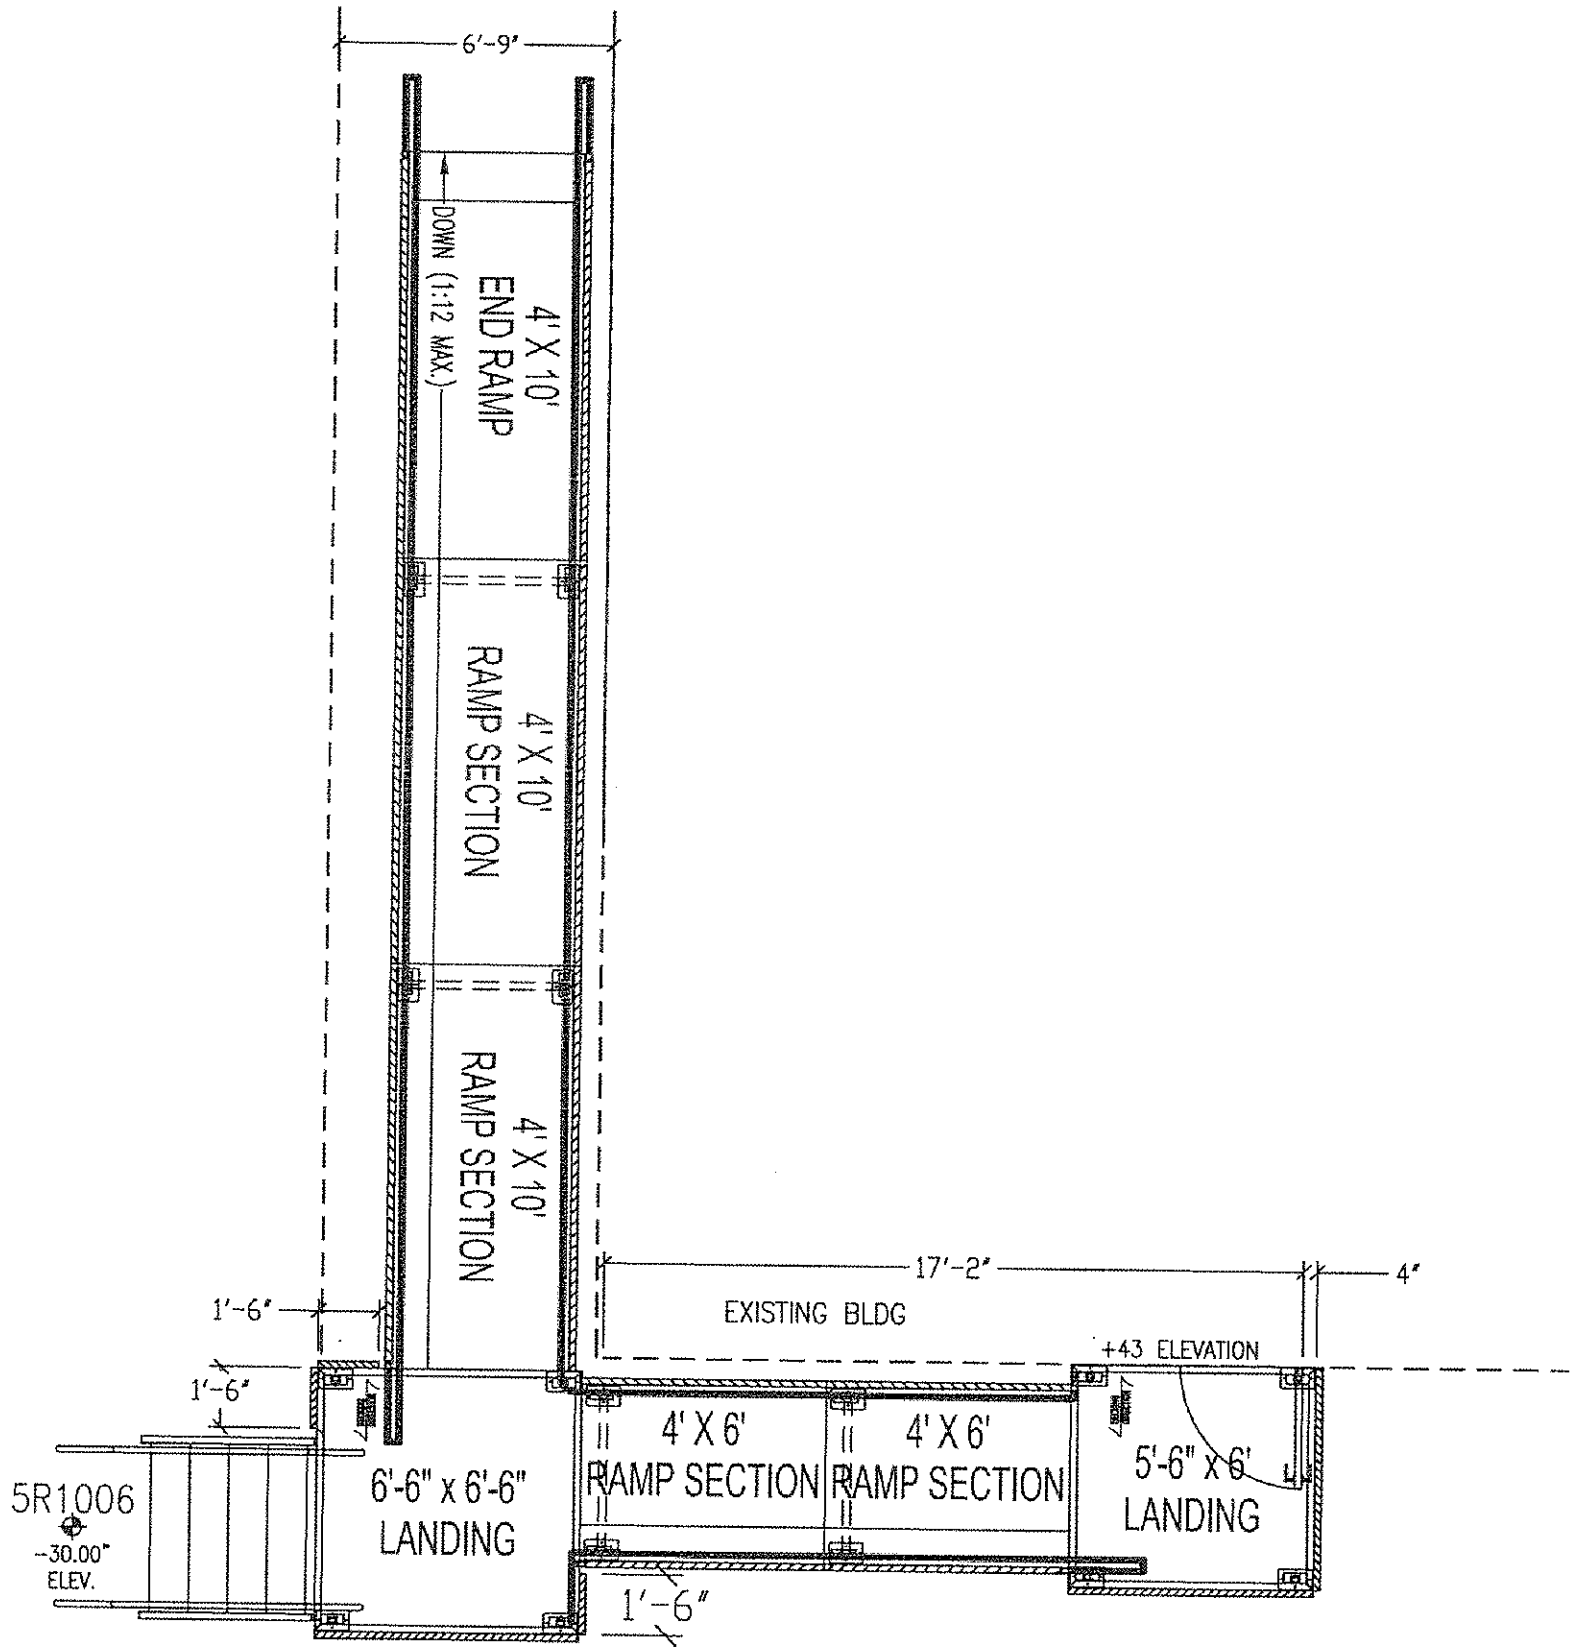

42/34 VP RAMP SYSTEM ACCESS PLAN VIEW
BLDG 1 RIGHT