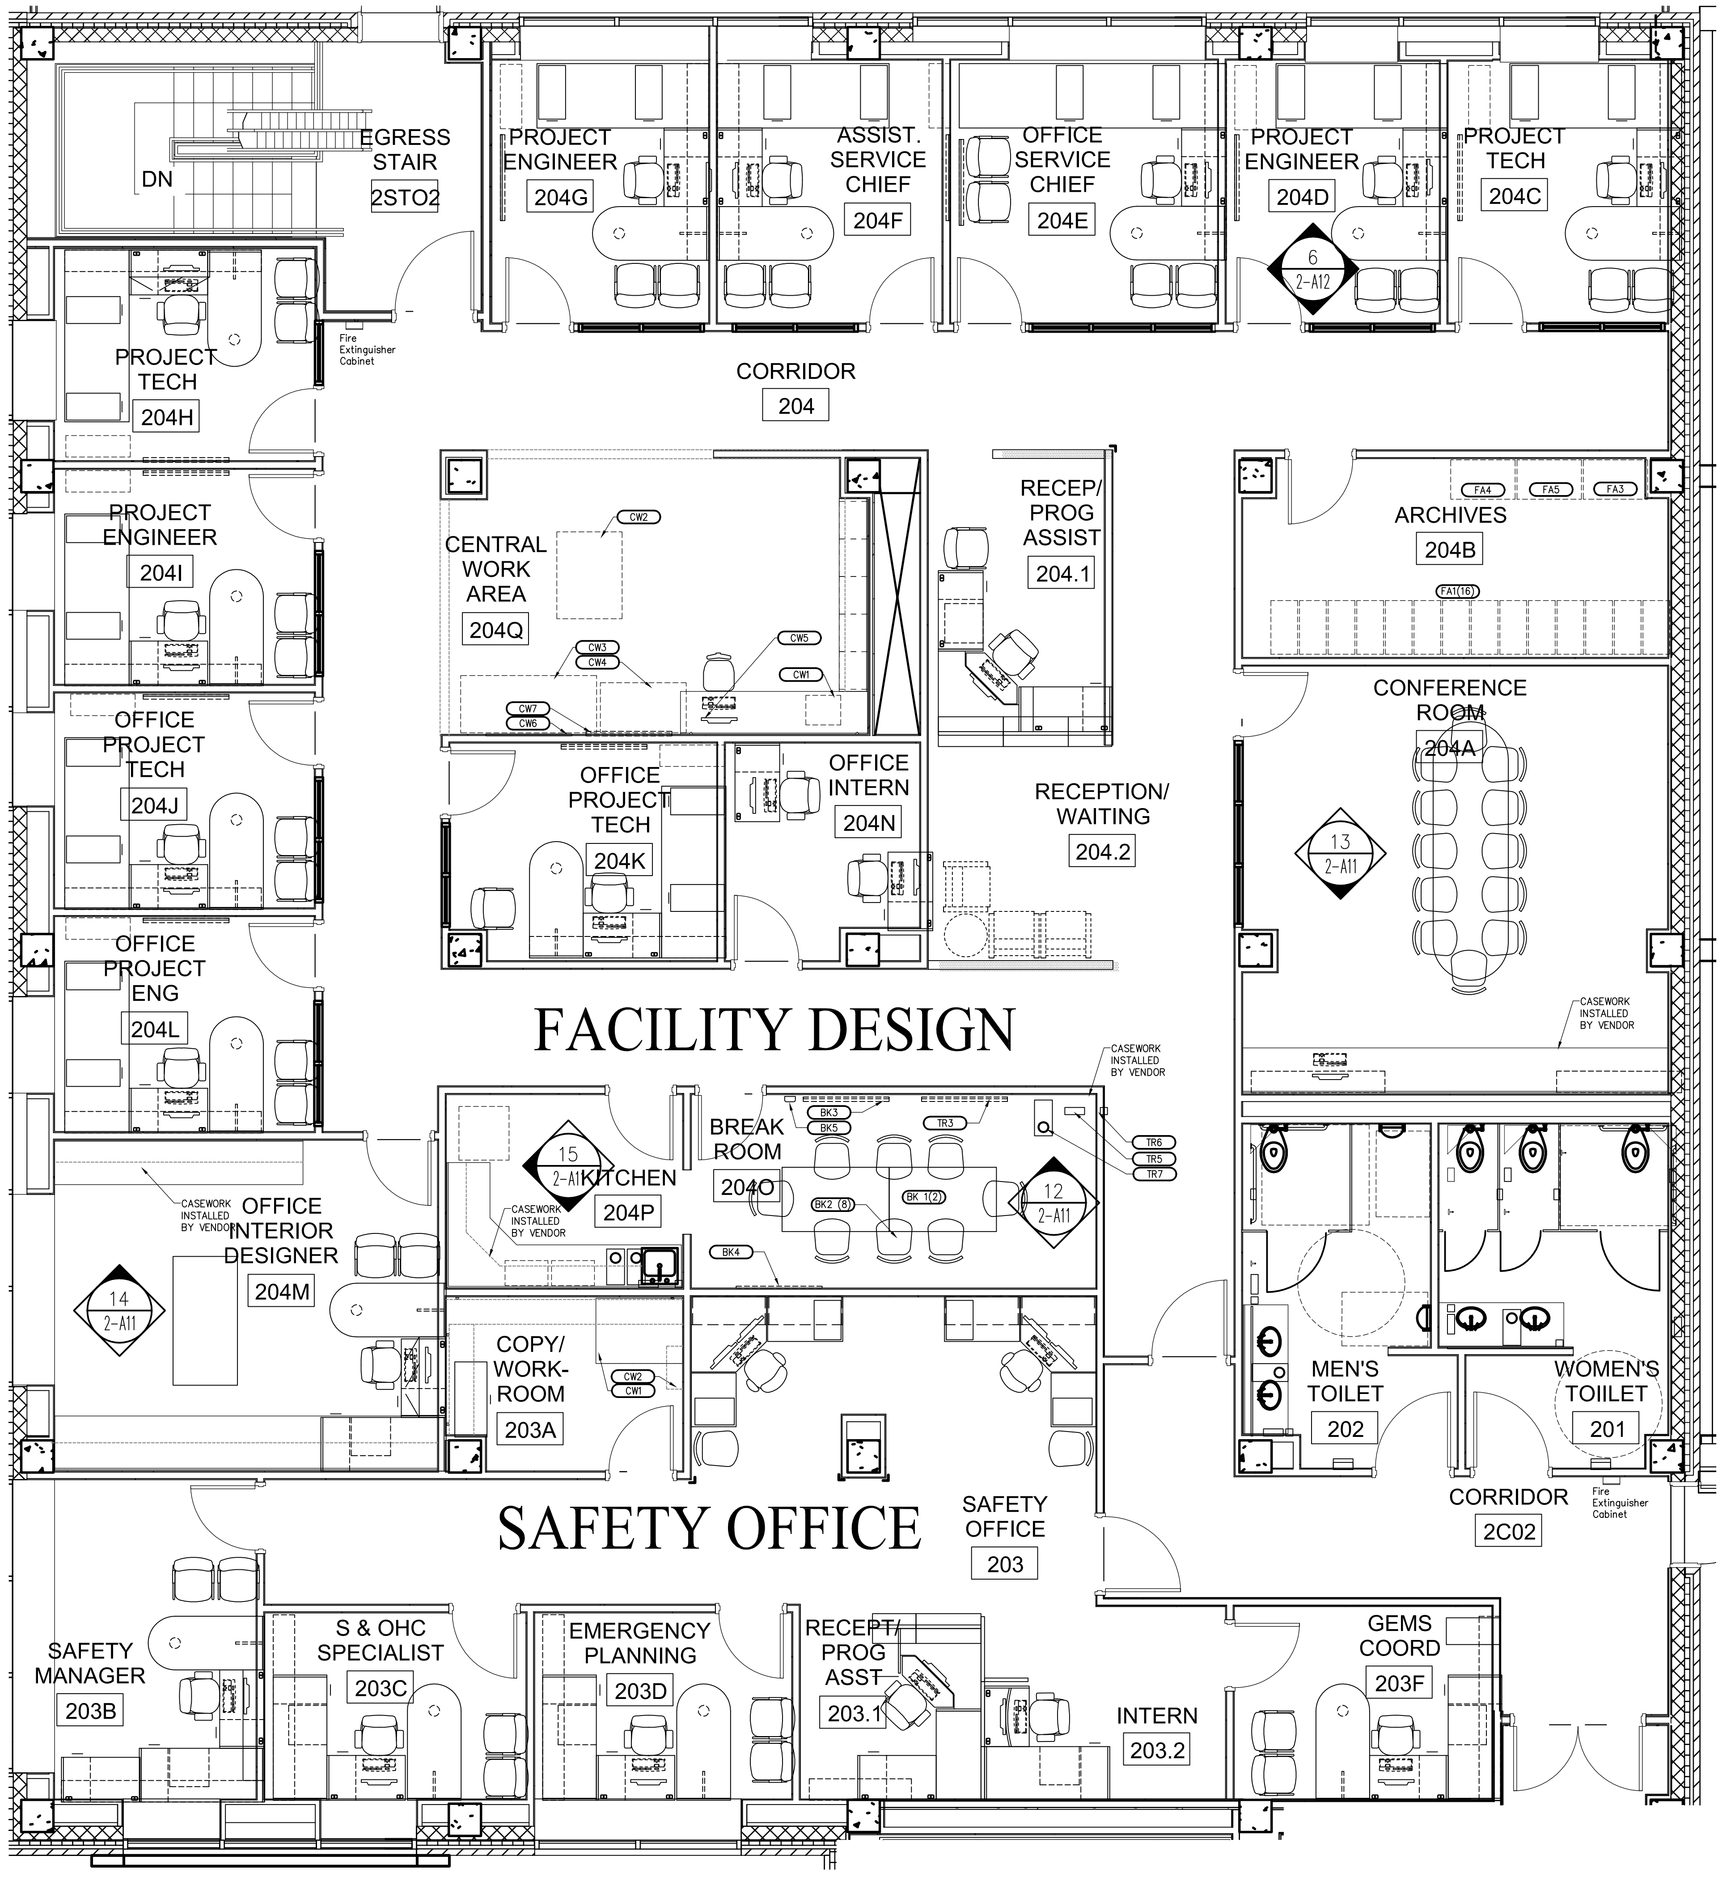

SECOND FLOOR FURNITURE AND EQUIPMENT PLAN
1/4"=1'-0"

PLEASE REFERENCE ENVIRONMENTAL DATA SHEETS FOR EQUIPMENT NUMBERS

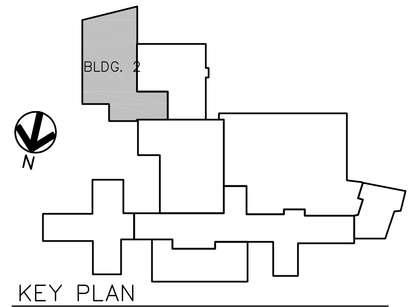

KEY PLAN
NOT TO SCALE

2-2

Revisions	Date

SHIVEHATTERY
ARCHITECTURE + ENGINEERING
2834 Northgate Drive | Iowa City, Iowa 52245
319.354.3040 | fax: 319.354.6921 | shive-hattery.com
Iowa | Illinois | Missouri

Drawing Title: SECOND FLOOR FURNITURE AND EQUIPMENT PLAN

Project Title: RENOVATE AND EXPAND SPACE FOR PATIENT SUPPORT AREAS

Date 12-05-2014
CONSTRUCTION DOCUMENTS

Project No. DVA#636-311 S-H#110240-0

Approved: Division Chief

Building Number 2 | Checked | Drawn

Approved: Service Director

Location: IOWA CITY VA HEALTH CARE SYSTEM, IOWA CITY, IOWA

DRAWING NO. 2-A10
Dwg.14 Of 35

Veterans Administration